GENERAL NOTES

1. CONTRACTOR SHALL REMOVE ALL PAVEMENT MARKINGS IN CONFLICT WITH PROPOSED PAVEMENT MARKINGS, OR AS DIRECTED BY THE ENGINEER.
2. CONTRACTOR SHALL PROVIDE PAINT LAYOUT OF CROSSWALKS AND STOP BARS FOR ENGINEER TO ADJUST OR CONFIFM.

SIGNING NOTES

(S##) PROPOSED SIGN NOTE. SEE SHEET CH04 FOR PROPOSED SIGN SCHEDULE.
(RS##) SIGN REMOVAL NOTE. SEE SHEET CH04 FOR SIGN REMOVAL SCHEDULE.
(ES##) EXISTING SIGN NOTE. SEE SHEET CH04 FOR EXISTING SIGN SCHEDULE.

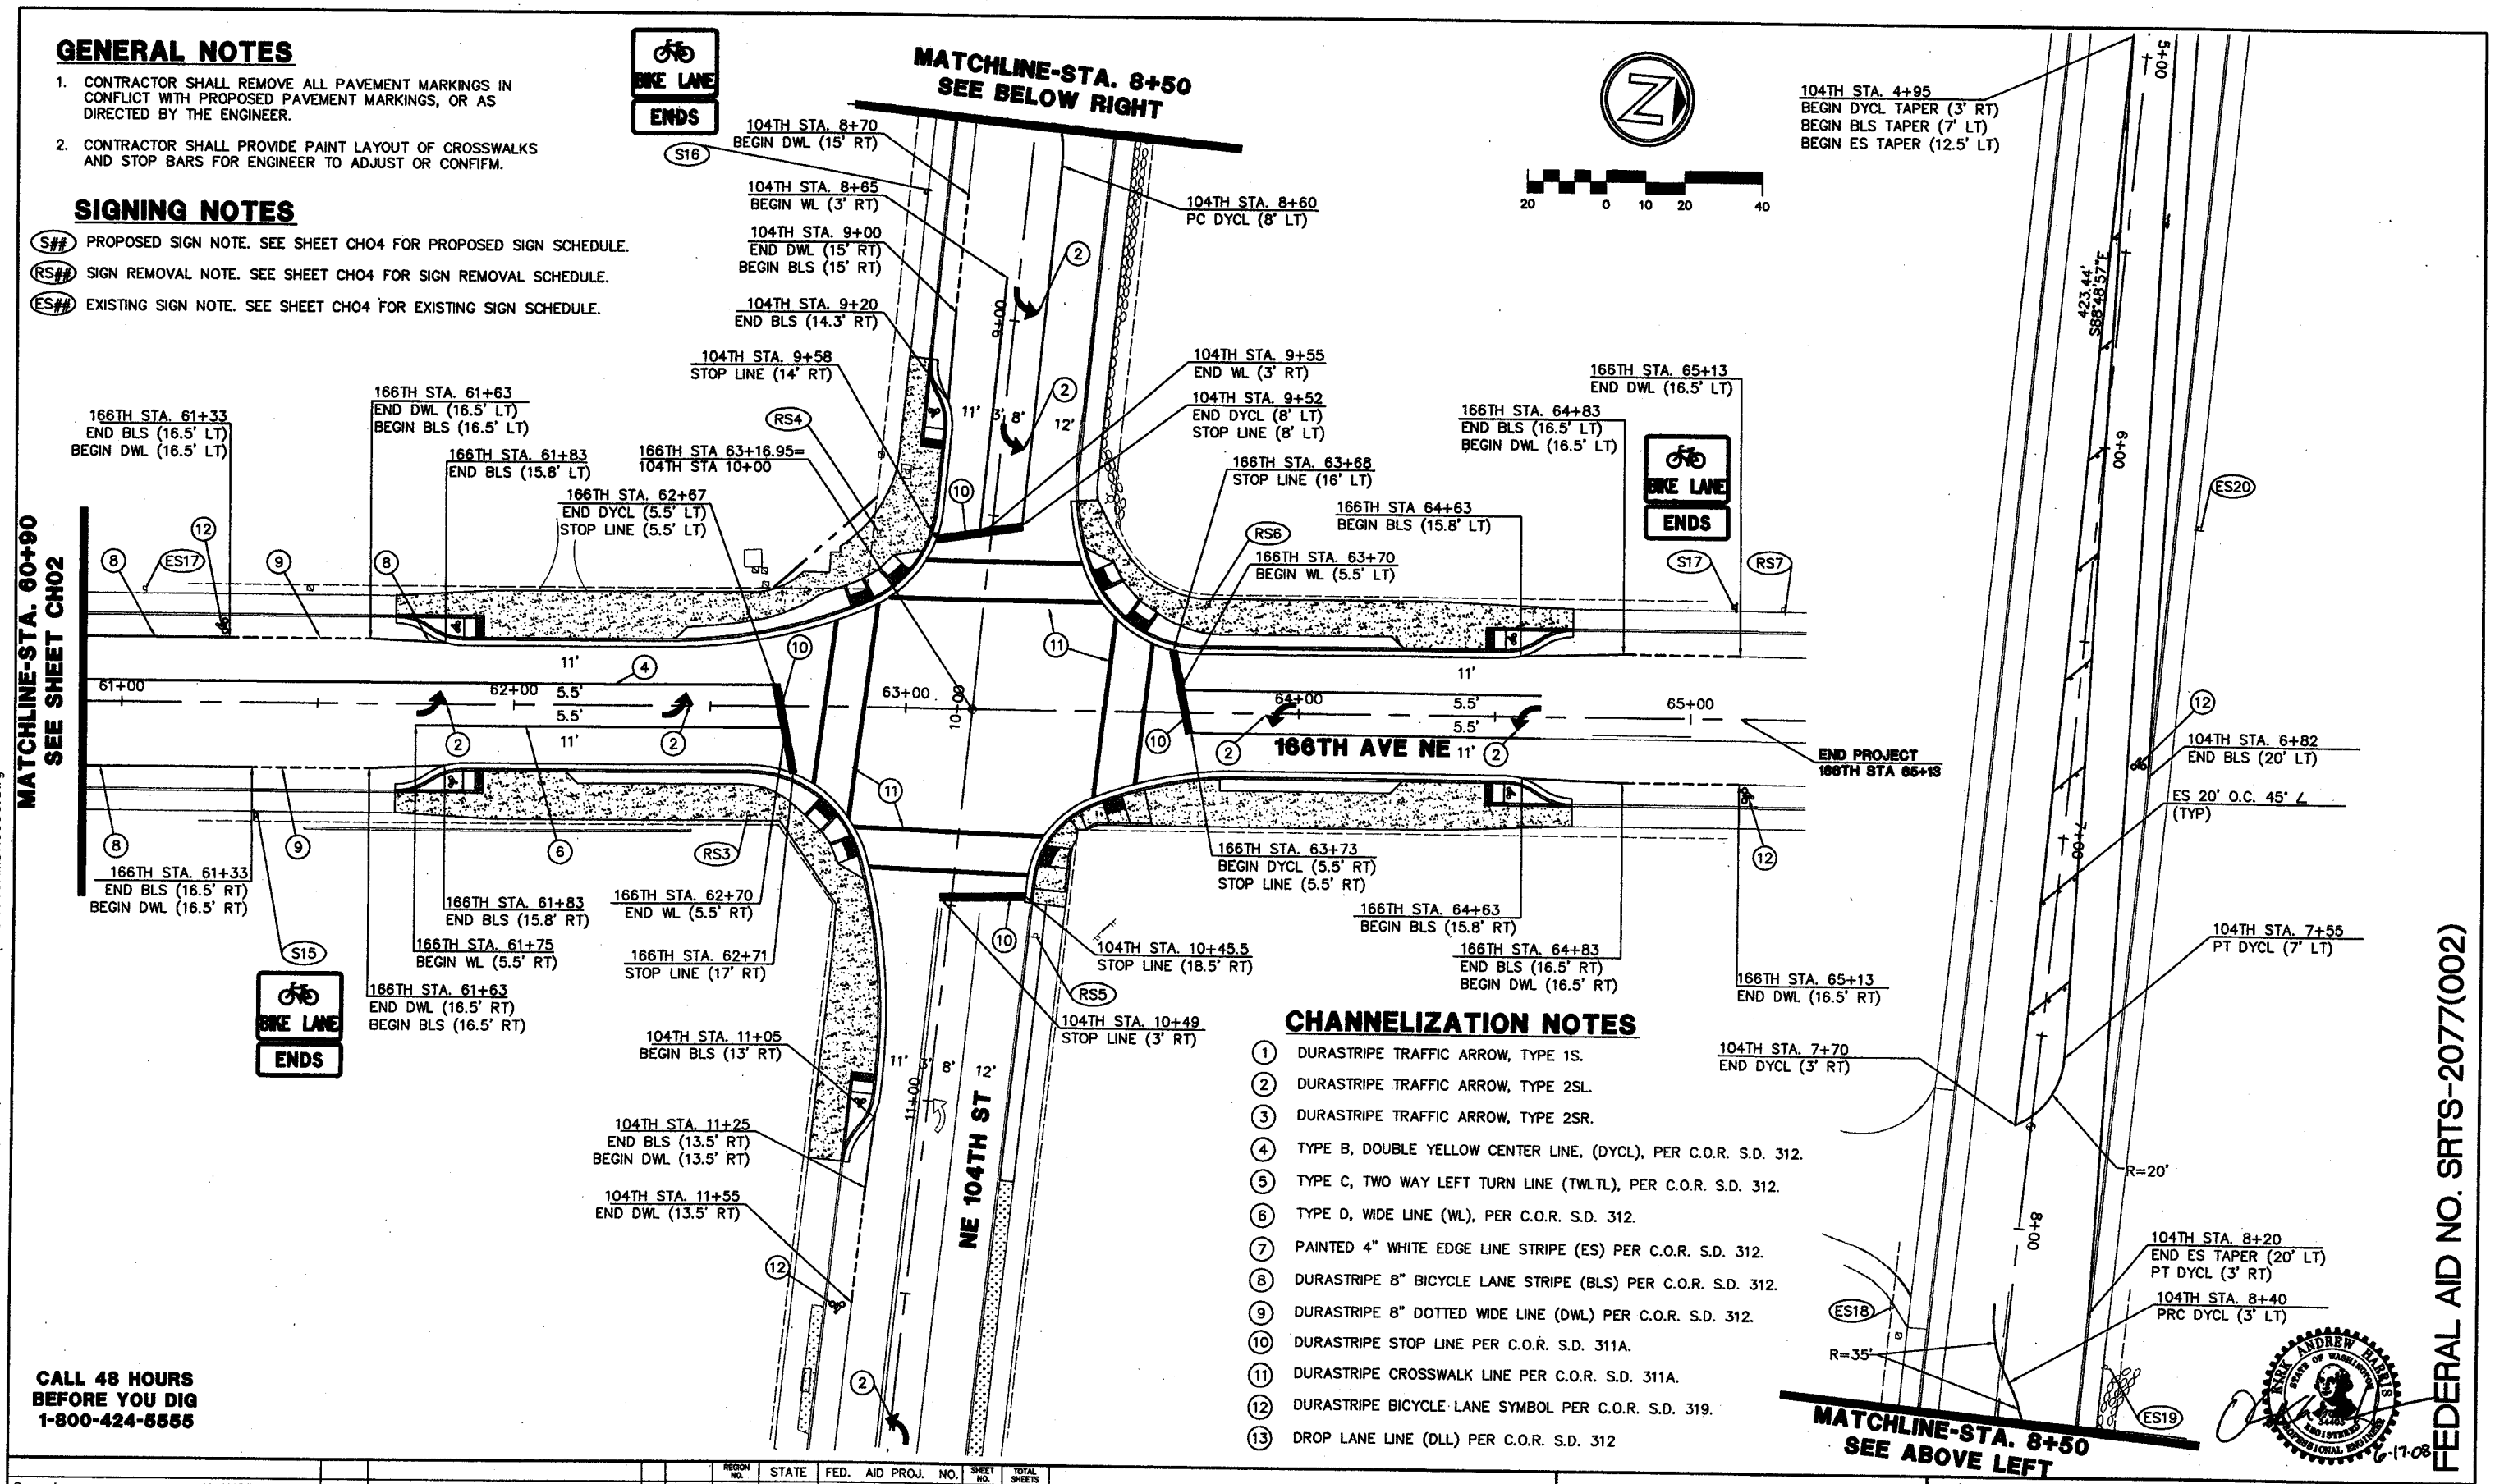

CHANNELIZATION NOTES

1. DURASTRIPE TRAFFIC ARROW, TYPE 1S.
2. DURASTRIPE TRAFFIC ARROW, TYPE 2SL.
3. DURASTRIPE TRAFFIC ARROW, TYPE 2SR.
4. TYPE B, DOUBLE YELLOW CENTER LINE, (DYCL), PER C.O.R. S.D. 312.
5. TYPE C, TWO WAY LEFT TURN LINE (TWLTL), PER C.O.R. S.D. 312.
6. TYPE D, WIDE LINE (WL), PER C.O.R. S.D. 312.
7. PAINTED 4" WHITE EDGE LINE STRIPE (ES) PER C.O.R. S.D. 312.
8. DURASTRIPE 8" BICYCLE LANE STRIPE (BLS) PER C.O.R. S.D. 312.
9. DURASTRIPE 8" DOTTED WIDE LINE (DWL) PER C.O.R. S.D. 312.
10. DURASTRIPE STOP LINE PER C.O.R. S.D. 311A.
11. DURASTRIPE CROSSWALK LINE PER C.O.R. S.D. 311A.
12. DURASTRIPE BICYCLE LANE SYMBOL PER C.O.R. S.D. 319.
13. DROP LANE LINE (DLL) PER C.O.R. S.D. 312

CALL 48 HOURS BEFORE YOU DIG 1-800-424-5555

FEDERAL AID NO. SRTS-2077(002)

			REVISION	BY	APP'D
Supervisor	K. HARRIS	06/2008			
Designed By	C. WELLBORN	06/2008			
Checked By	K. HARRIS	06/2008			
Detailed By	O. AHRENSFELD	06/2008			

REGION NO.	STATE	FED. AID PROJ. NO.	SHEET NO.	TOTAL SHEETS
	WASH			
JOB NUMBER				

DAVID EVANS AND ASSOCIATES INC.
415 - 118th Avenue SE
Bellevue Washington 98005-3518
Phone: 425.519.6500

City of Redmond WASHINGTON

166TH AVE. NE / NE 104TH ST.
TRAFFIC SIGNAL

CHANNELIZATION AND SIGNING PLAN

CH03

SHEET 13 OF 21 SHEETS

oxa 06/17/08 1:38pm – P:\r\RMDX00000051\0400CAD\TT\DWG\Intersection Sheets\TTCH003RMDX0050.dwg