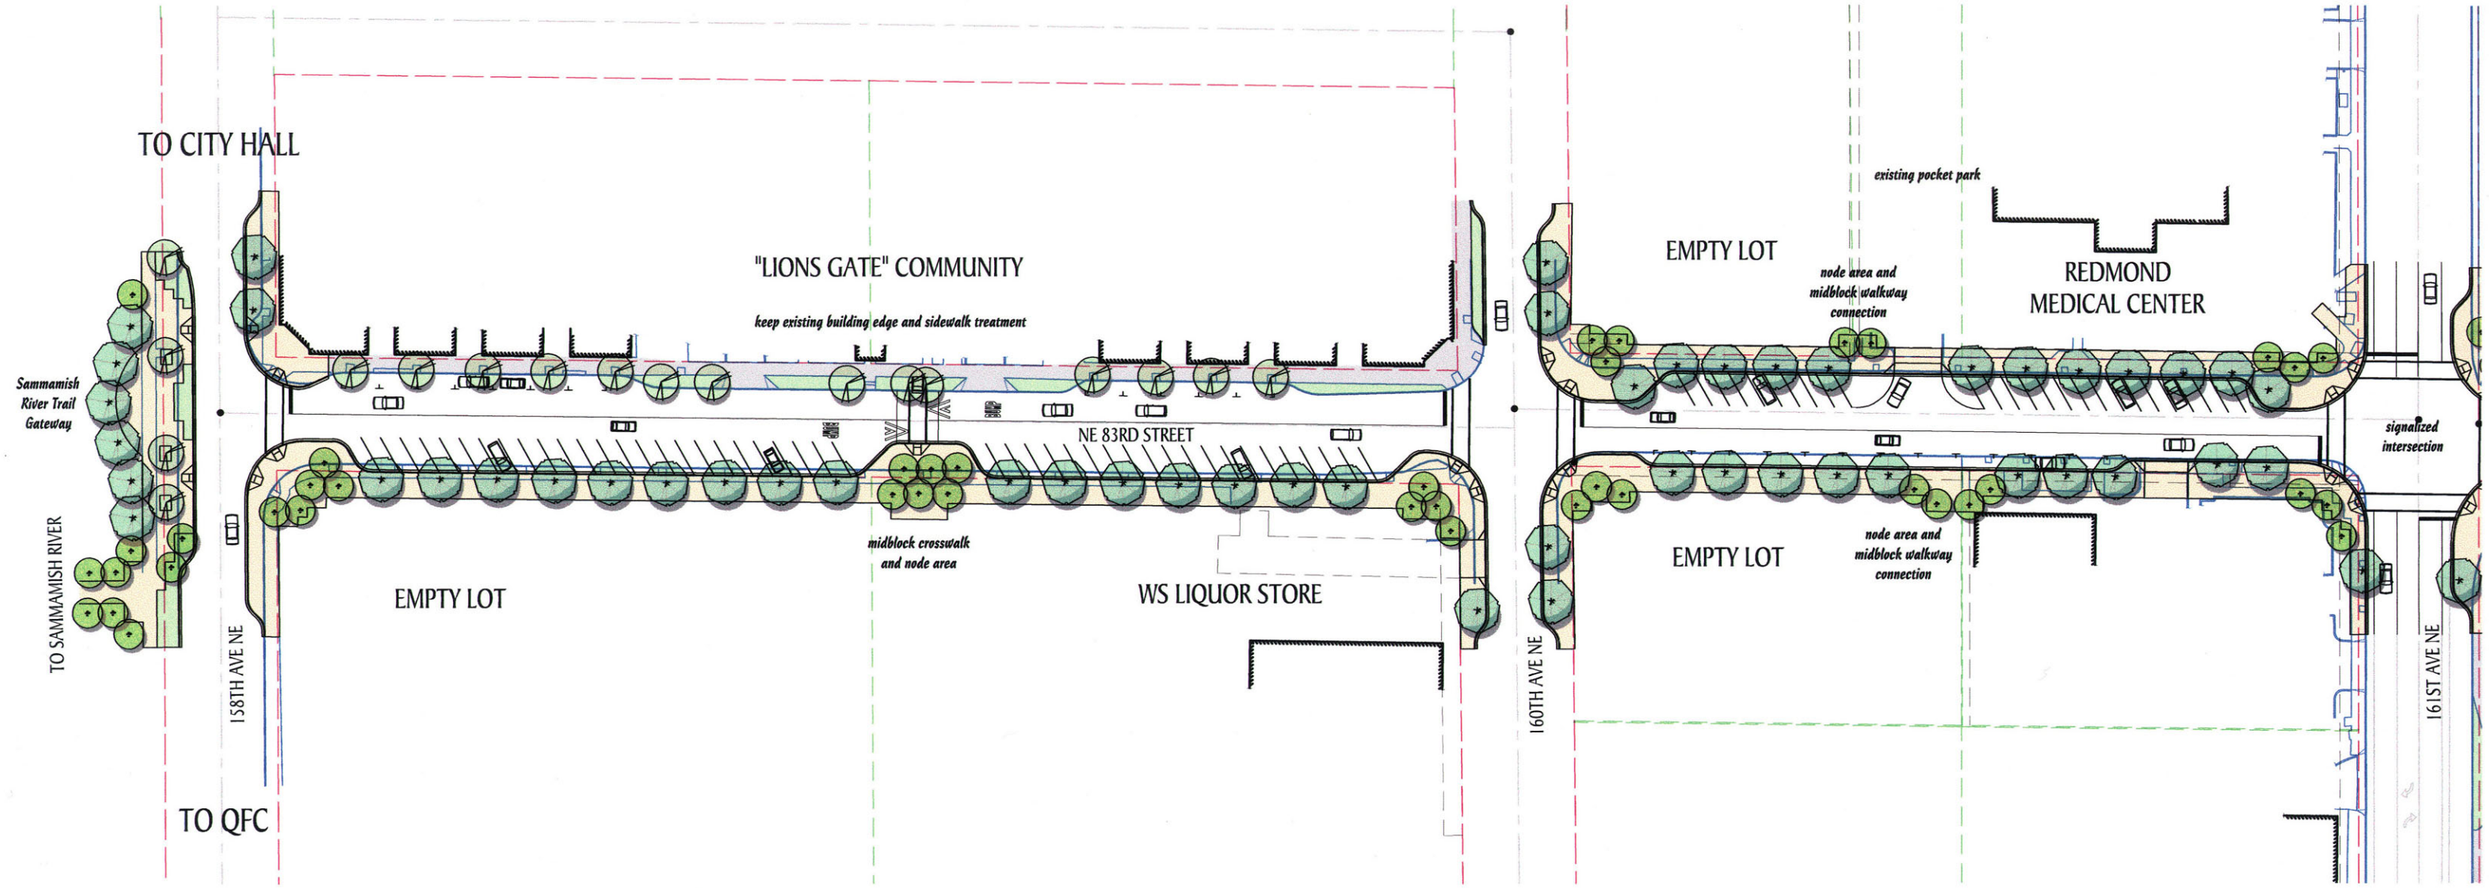

NOTE

- Retain existing trees where possible
- Vary the sidewalk width within the limits of 10-14 feet as needed to avoid impact to existing trees or other existing features.

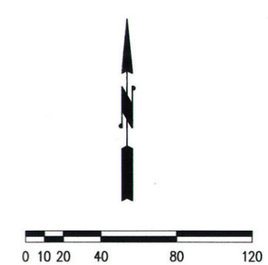

LEGEND

- Right-of-way
- Existing Concrete Curb
- Existing Sidewalk
- Proposed Sidewalk
- Existing Trees to Remain
- Proposed Trees

THE CITY OF REDMOND WASHINGTON

NE 83RD STREET CORRIDOR

158th Avenue NE to 161st Avenue NE

PREFERRED ALTERNATIVE

AUGUST 2003

KPG