PREFERRED ALTERNATIVE

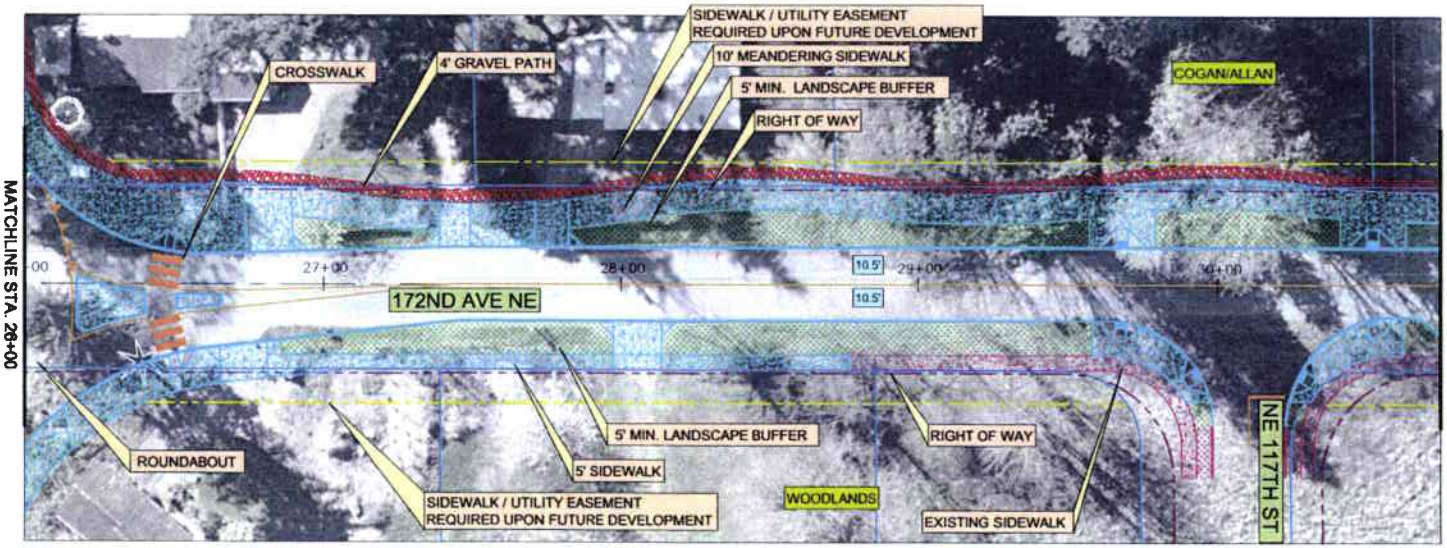

SEGMENT B

NOT FOR CONSTRUCTION

LEGEND

- PROPOSED SIDEWALK
- PROPOSED BUFFER
- PROPOSED GRAVEL PATH
- PROPOSED CURB
- PROPOSED STRIPING
- EXISTING FEATURES
- EXISTING SANITARY SEWER
- EXISTING STORM DRAIN
- EXISTING WATERLINE
- EXISTING PARCEL BOUNDARY
- EXISTING RIGHT-OF-WAY
- SIDEWALK/UTILITY EASEMENT

0 10 20 40

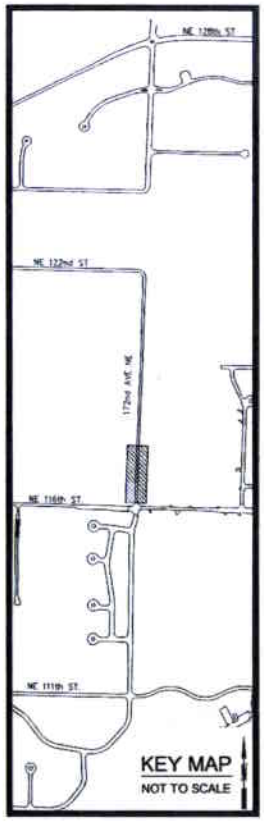

DESIGN CONCEPT
172nd AVENUE NE
CORRIDOR STUDY
CITY OF REDMOND

DAVID EVANS AND ASSOCIATES INC.
415 - 118th Avenue SE
Bellevue Washington 98005-3516
Phone: 425.519.6500

REVISIONS: APP'D

DATE: JUNE, 2006
DESIGN: KAHA
DRAWN: GMW/DXA
CHECKED: WRC
REVISION NUMBER:

SCALE: 1" = 20'

PROJECT NUMBER:
RMDX0000-0042

DRAWING FILE:
TR00011_RMDX0042.dwg

SHEET NO.
11
OF 28

PREFERRED ALTERNATIVE

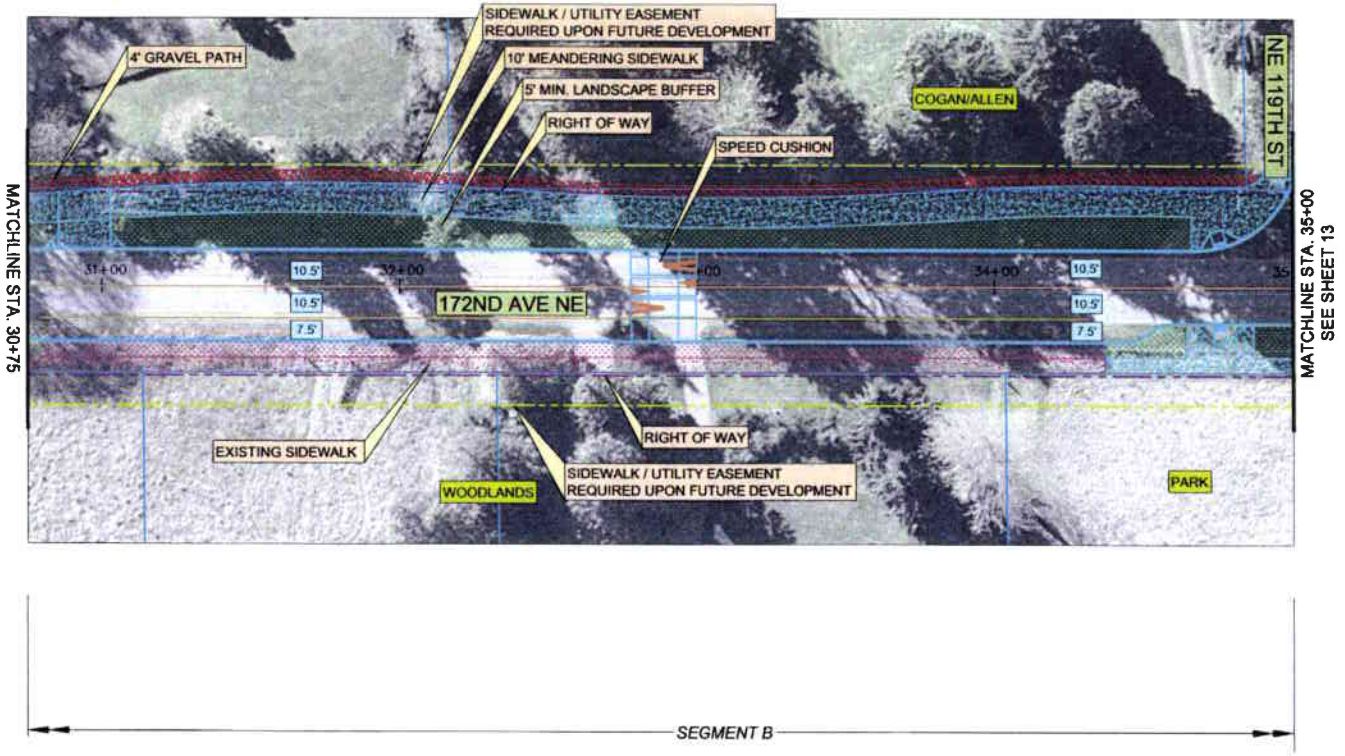

NOT FOR CONSTRUCTION

LEGEND

- PROPOSED SIDEWALK
- PROPOSED BUFFER
- PROPOSED GRAVEL PATH
- PROPOSED CURB
- PROPOSED STRIPING
- EXISTING FEATURES
- EXISTING SANITARY SEWER
- EXISTING STORM DRAIN
- EXISTING WATERLINE
- EXISTING PARCEL BOUNDARY
- EXISTING RIGHT-OF-WAY
- SIDEWALK/UTILITY EASEMENT

0 10 20 40

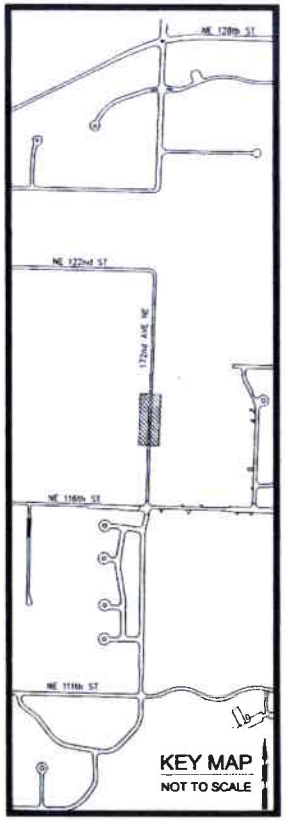

DESIGN CONCEPT
172nd AVENUE NE
CORRIDOR STUDY
CITY OF REDMOND

DAVID EVANS AND ASSOCIATES INC.
415 - 118th Avenue SE
Bellevue Washington 98005-3919
Phone: 425.519.6500

REVISIONS:	APP'D

DATE: JUNE, 2006
DESIGN: KAHA
DRAWN: GMR/OXA
CHECKED: WRC
REVISION NUMBER:

SCALE: 1" = 20'

PROJECT NUMBER:
RMDX0000-0042

DRAWING FILE:
TTR0012_RMDX0042.dwg

SHEET NO.
12
OF 28

PREFERRED ALTERNATIVE

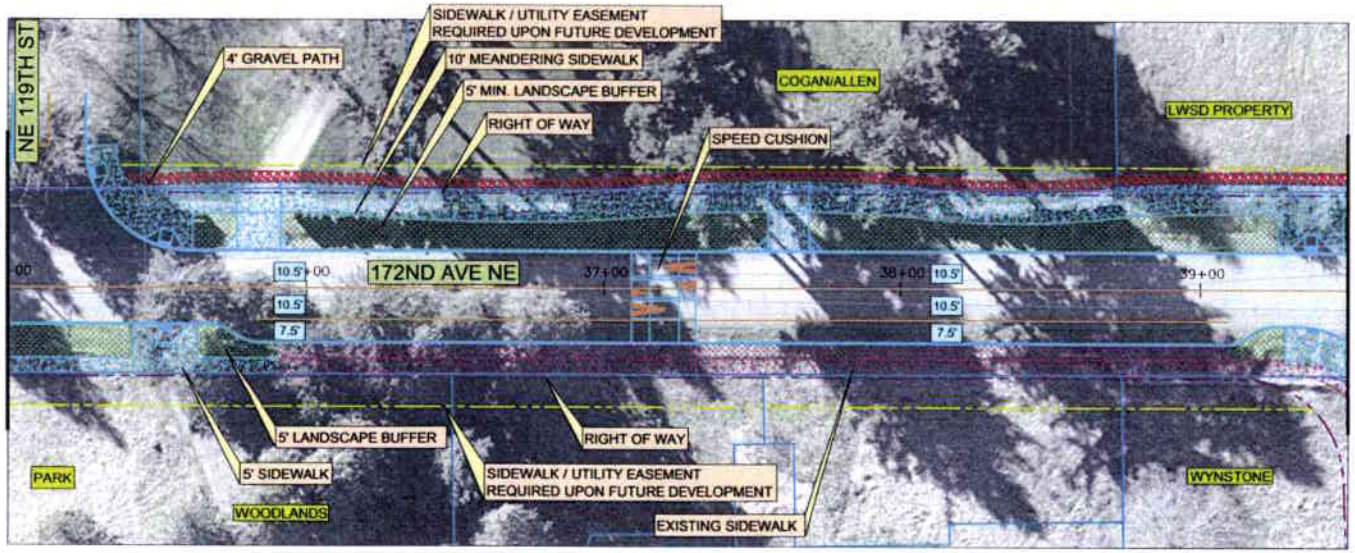

NOT FOR CONSTRUCTION

LEGEND

- PROPOSED SIDEWALK
- PROPOSED BUFFER
- PROPOSED GRAVEL PATH
- PROPOSED CURB
- PROPOSED STRIPING
- EXISTING FEATURES
- EXISTING SANITARY SEWER
- EXISTING STORM DRAIN
- EXISTING WATERLINE
- EXISTING PARCEL BOUNDARY
- EXISTING RIGHT-OF-WAY
- SIDEWALK/UTILITY EASEMENT

0 10 20 40

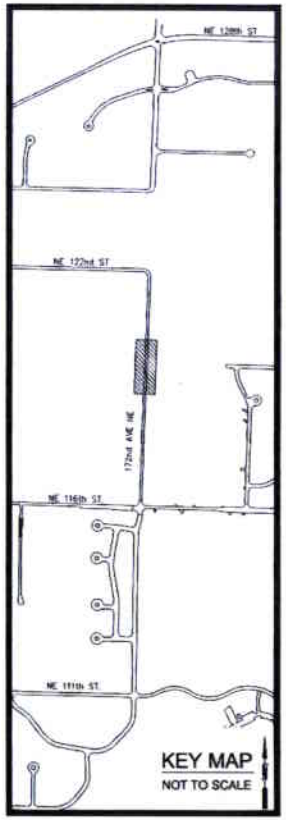

DESIGN CONCEPT
172nd AVENUE NE
CORRIDOR STUDY
CITY OF REDMOND

DAVID EVANS AND ASSOCIATES INC.
415 - 118th Avenue SE
Bellevue Washington 98005-3518
Phone: 425.519.6500

REVISIONS: APPD

DATE: JUNE, 2006
DESIGN: KAHA
DRAWN: GMH/DXA
CHECKED: MRC
REVISION NUMBER:

SCALE: 1" = 20'

PROJECT NUMBER: RMDX0000-0042

DRAWING FILE: TR0013_RMDX0042.dwg

SHEET NO. 13 OF 28

PREFERRED ALTERNATIVE

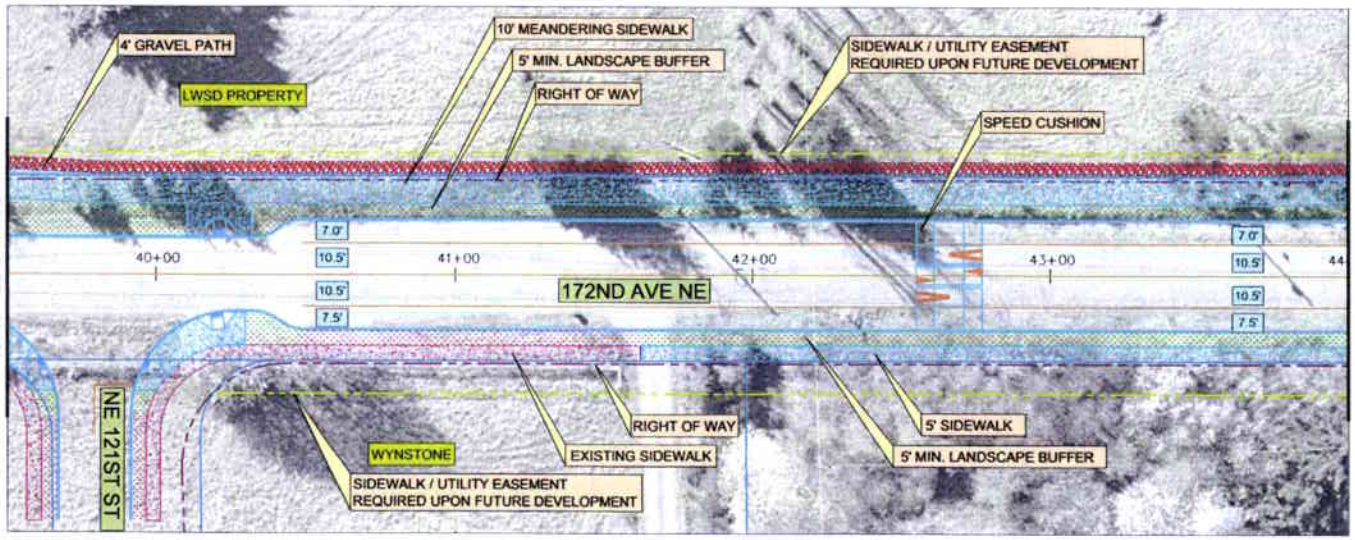

NOT FOR CONSTRUCTION

LEGEND

- PROPOSED SIDEWALK
- PROPOSED BUFFER
- PROPOSED GRAVEL PATH
- PROPOSED CURB
- PROPOSED STRIPING
- EXISTING FEATURES
- EXISTING SANITARY SEWER
- EXISTING STORM DRAIN
- EXISTING WATERLINE
- EXISTING PARCEL BOUNDARY
- EXISTING RIGHT-OF-WAY
- SIDEWALK/UTILITY EASEMENT

0 10 20 40

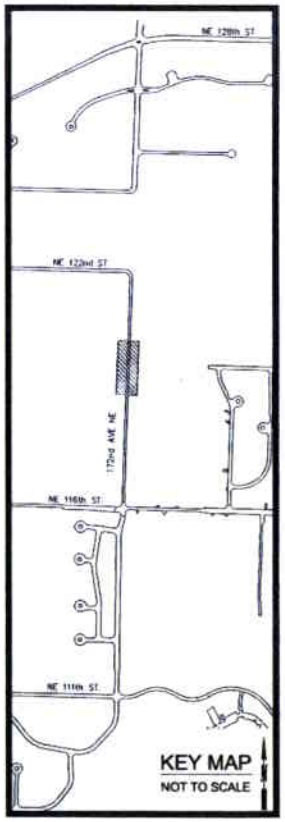

DESIGN CONCEPT
172nd AVENUE NE
CORRIDOR STUDY
CITY OF REDMOND

DAVID EVANS AND ASSOCIATES INC.
415 - 118th Avenue SE
Bellevue Washington 98005-5518
Phone: 425.519.6500

REVISIONS: APPD.

DATE: JUNE, 2006
DESIGN: KANA
DRAWN: CMR/DKA
CHECKED: WRC
REVISION NUMBER:

SCALE: 1" = 20'

PROJECT NUMBER:
RMDX0000-0042

DRAWING FILE:
ITR014_RMDX0042.dwg

SHEET NO.
14
OF 28

PREFERRED ALTERNATIVE

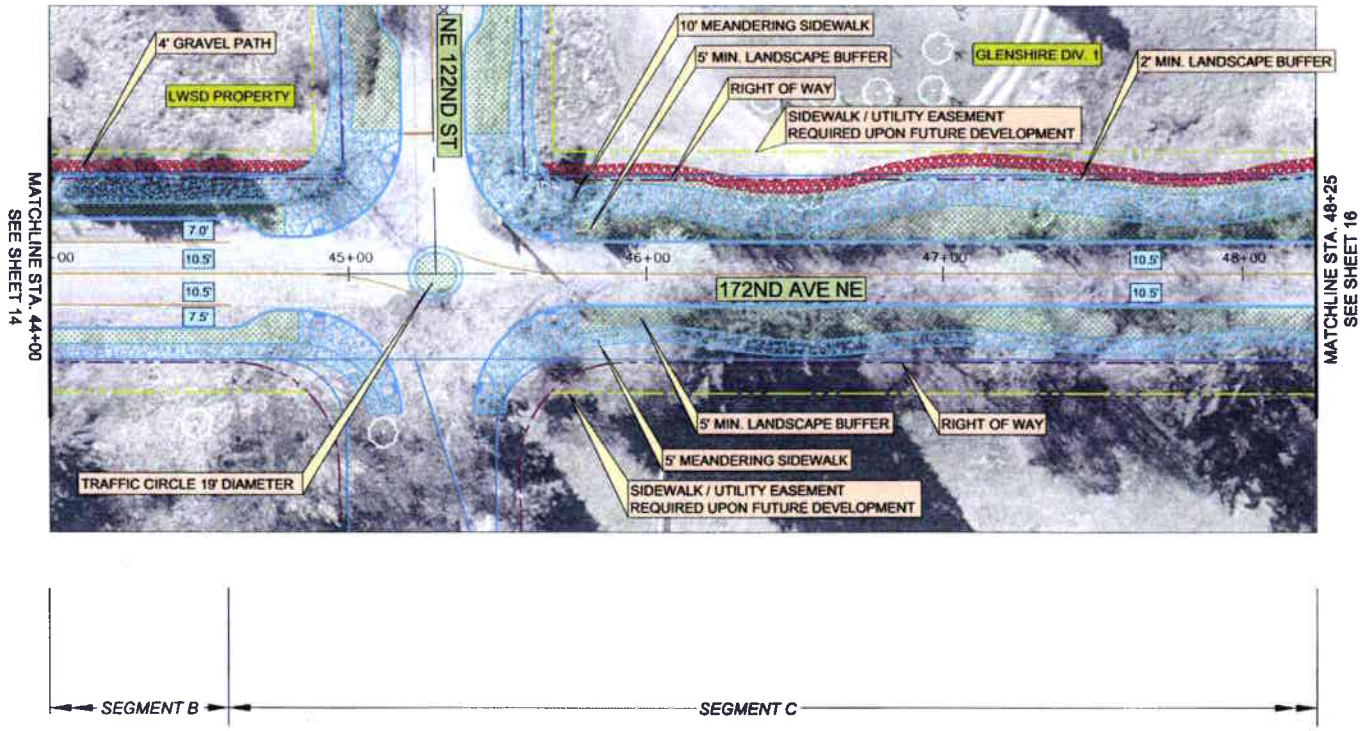

NOT FOR CONSTRUCTION

LEGEND

- PROPOSED SIDEWALK
- PROPOSED BUFFER
- PROPOSED GRAVEL PATH
- PROPOSED CURB
- PROPOSED STRIPING
- EXISTING FEATURES
- EXISTING SANITARY SEWER
- EXISTING STORM DRAIN
- EXISTING WATERLINE
- EXISTING PARCEL BOUNDARY
- EXISTING RIGHT-OF-WAY
- SIDEWALK/UTILITY EASEMENT

0 10 20 40

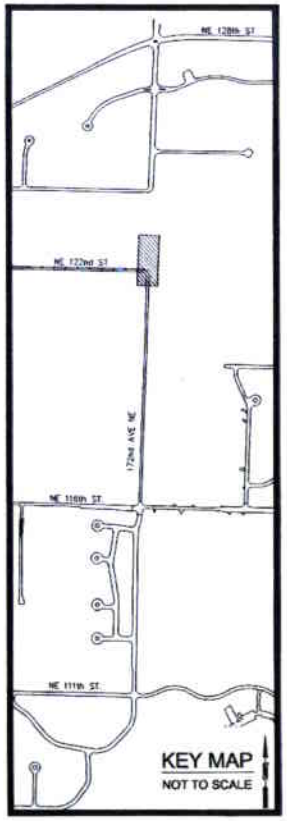

DESIGN CONCEPT
172nd AVENUE NE
CORRIDOR STUDY
CITY OF REDMOND

DAVID EVANS AND ASSOCIATES INC.
415 - 118th Avenue SE
Bellevue Washington 98005-3518
Phone: 425.519.6500

REVISIONS: APPD.

DATE: JUNE 2006
DESIGN: KAHA
DRAWN: GMW/DXA
CHECKED: WRG
REVISION NUMBER:

SCALE: 1" = 20'

PROJECT NUMBER:
RMDX0000-0042

DRAWING FILE:
TTRD015_RMDX0042.dwg

SHEET NO.
15
OF 28

PREFERRED ALTERNATIVE

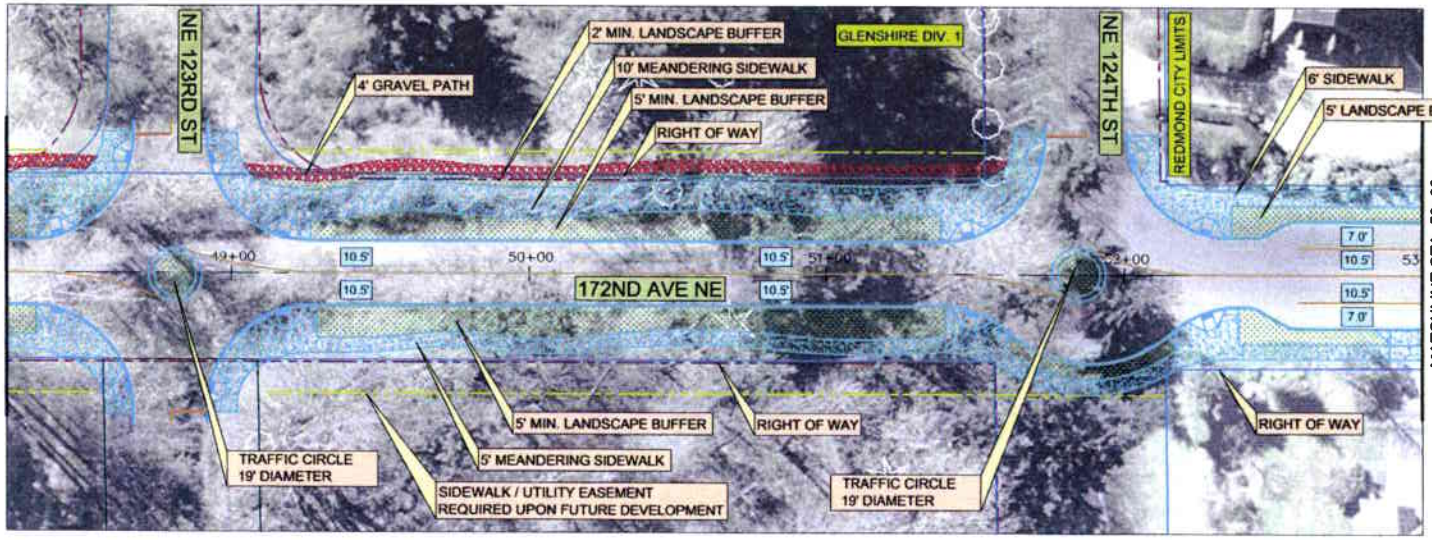

LEGEND

- PROPOSED SIDEWALK
- PROPOSED BUFFER
- PROPOSED GRAVEL PATH
- PROPOSED CURB
- PROPOSED STRIPING
- EXISTING FEATURES
- EXISTING SANITARY SEWER
- EXISTING STORM DRAIN
- EXISTING WATERLINE
- EXISTING PARCEL BOUNDARY
- EXISTING RIGHT-OF-WAY
- SIDEWALK/UTILITY EASEMENT

0 10 20 40

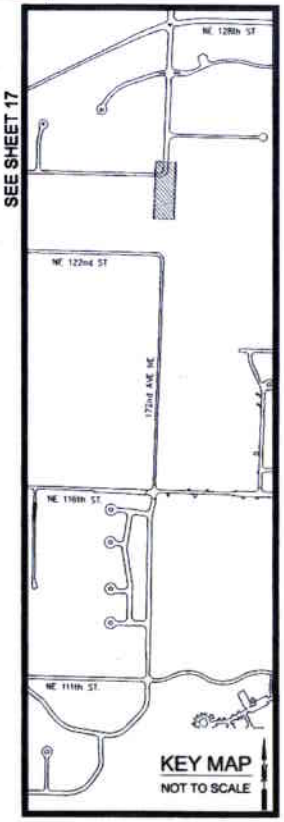

NOT FOR CONSTRUCTION

DESIGN CONCEPT
172nd AVENUE NE
CORRIDOR STUDY
CITY OF REDMOND

DAVID EVANS AND ASSOCIATES INC.
415 - 118th Avenue SE
Bellevue Washington 98005-3918
Phone: 425.519.6500

REVISIONS:	APP'D.

DATE: JUNE, 2006
DESIGN: KANA
DRAWN: CMB/DKA
CHECKED: MRC
REVISION NUMBER:

SCALE: 1" = 20'

PROJECT NUMBER: RMDX0000-0042

DRAWING FILE: TTR0046_RMDX0042.dwg

SHEET NO. 16 OF 28