JUNCTION BOX ON GRADE OR LANDSCAPE AREAS

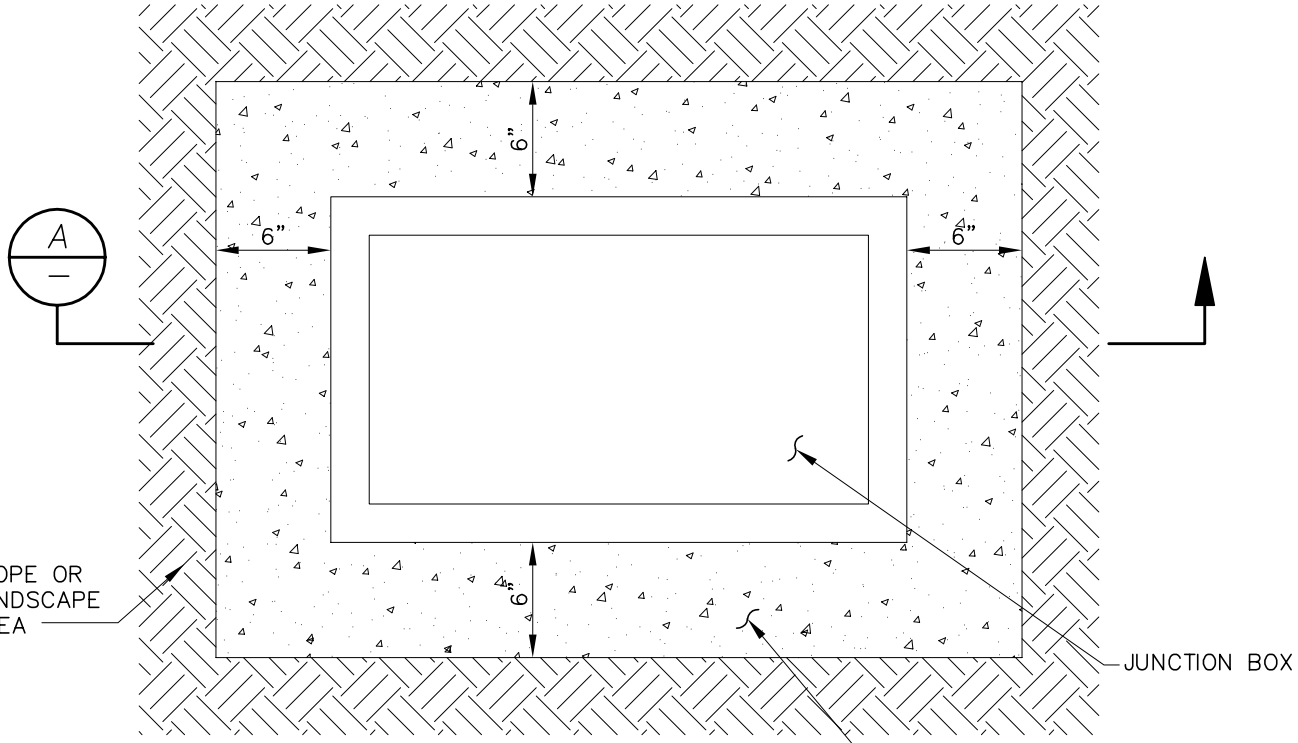

PLAN

NO SCALE

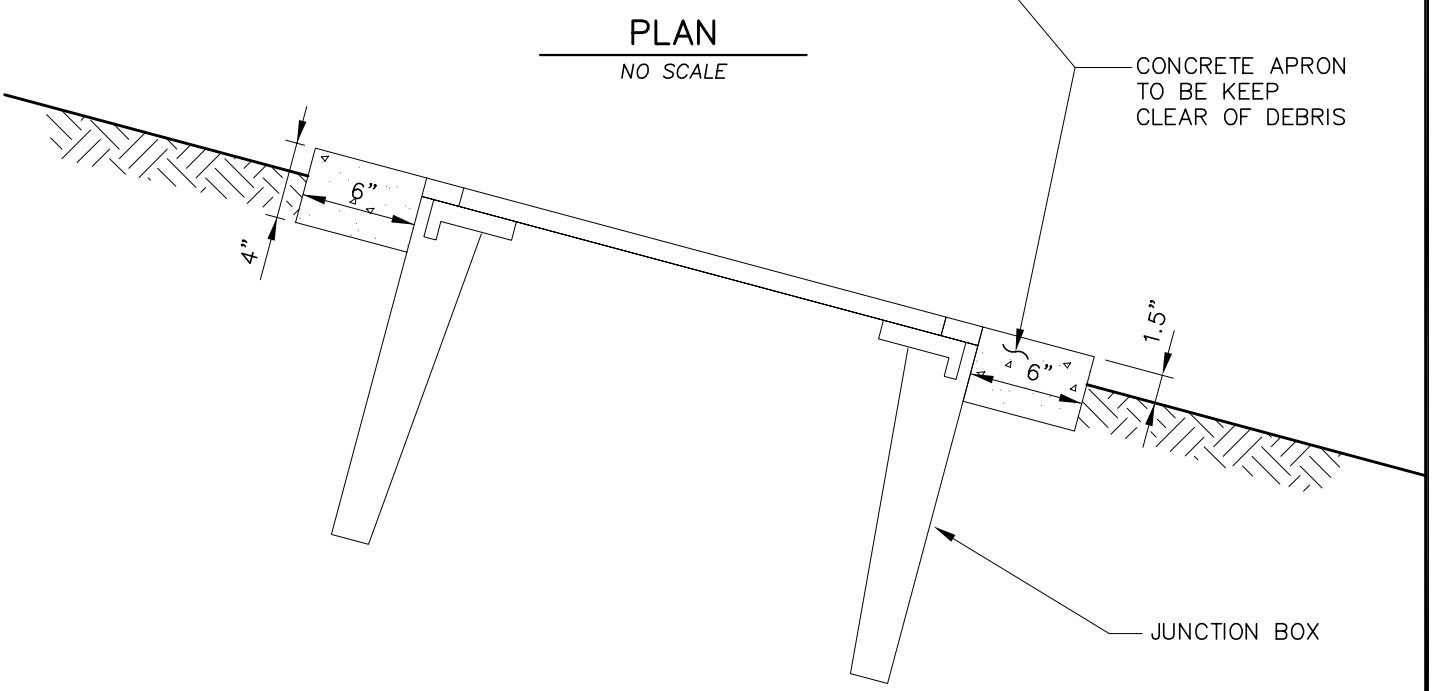

SECTION A

NO SCALE

DRAFT

APPROVED: _____			STANDARD DETAILS
REV. DATE: _____		THE CITY OF REDMOND WASHINGTON	**JUNCTION BOX ON GRADE OR LANDSCAPED AREAS**
TRANSPORTATION DIVISION			FILE J_BOX.dwg DRAWING NO. **464**