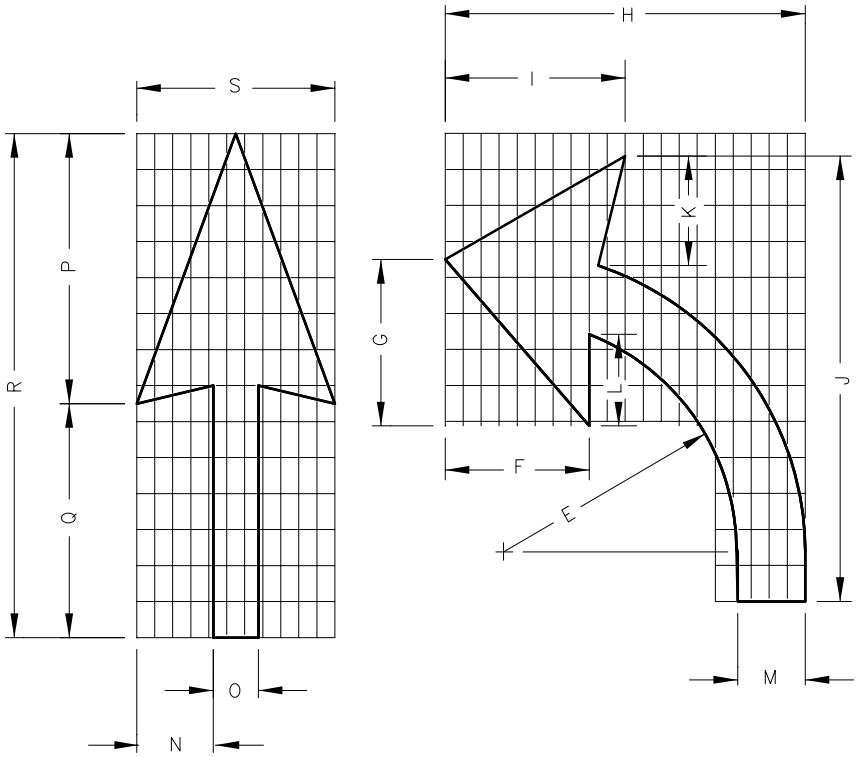

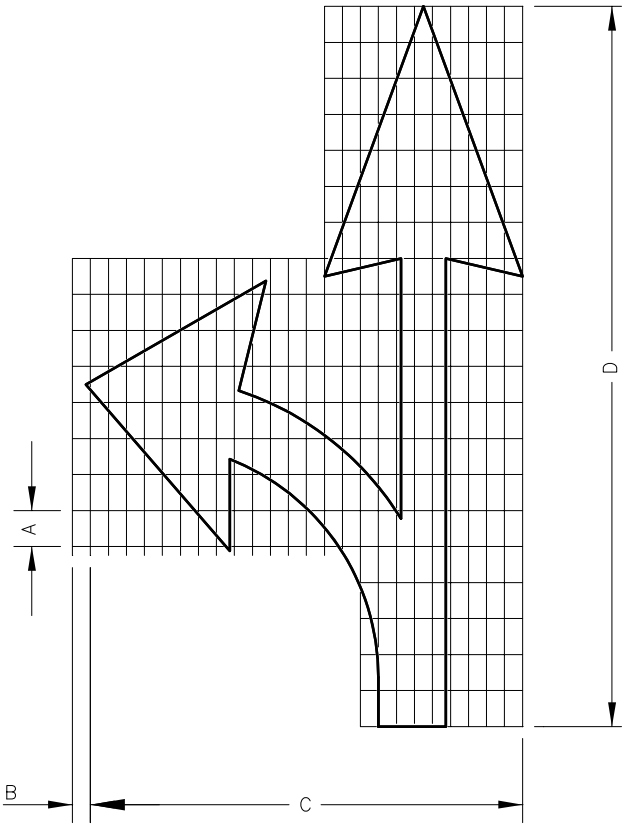

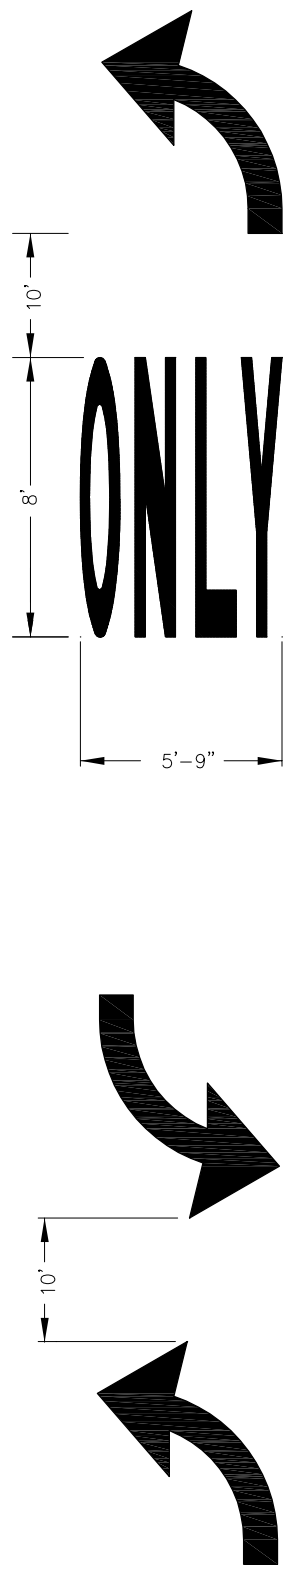

A	B	C	D	E	F	G	H	I	J	K	L	M	N	O	P	Q	R	S
8"	4"	8'-0"	13'-4"	4'-4"	2'-8"	3'-1"	6'-7"	3'-4"	8'-3"	1'-11"	1'-8"	1'-3"	1'-5"	10"	5'-0"	4'-4"	9'-4"	3'-8"

NOTE:

USE DURASTRIPE UNLESS DIRECTED OTHERWISE BY CITY TRAFFIC ENGINEER

APPROVED: WILLIAM J. CAMPBELL

REV. DATE: JULY 1, 2007

WILLIAM J. CAMPBELL STATE OF WASHINGTON 14817 REGISTERED PROFESSIONAL ENGINEER

EXPIRES: 09-08-2008

CityofRedmond WASHINGTON

STANDARD DETAILS

LANE-USE PAVEMENT MARKINGS

FILE	SD419	DRAWING NO.	**419**