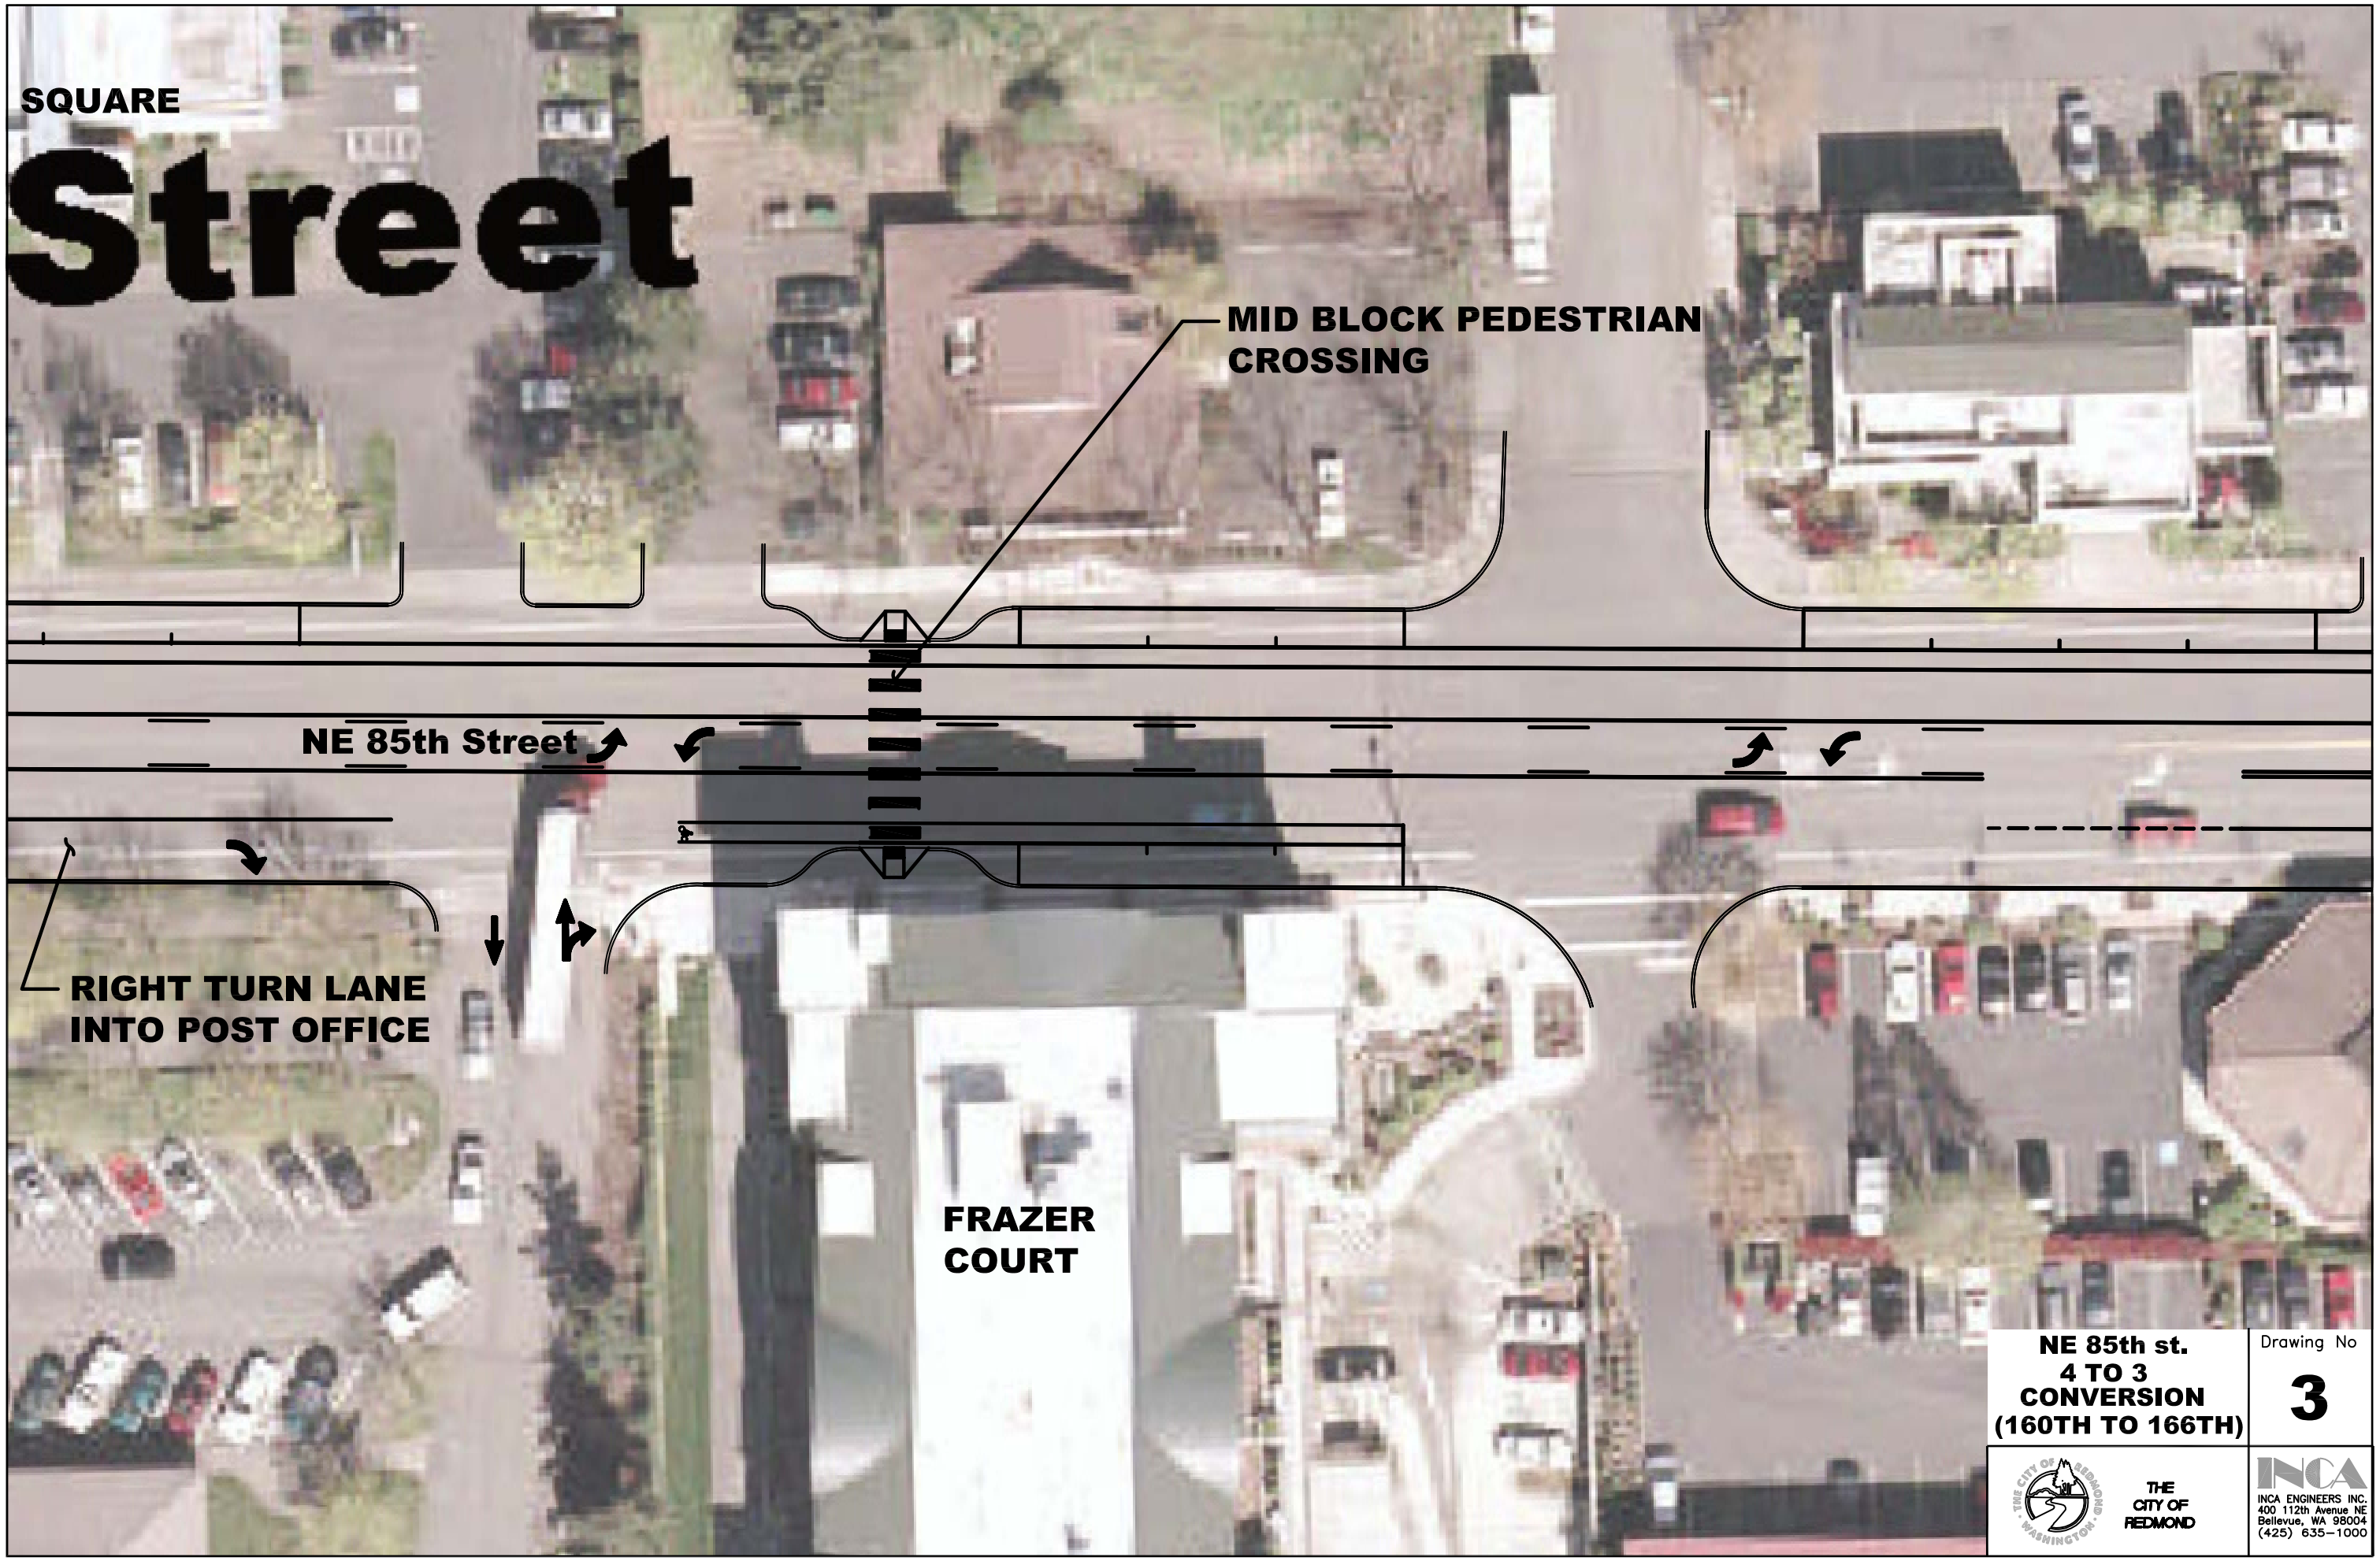

NE 85th st.
4 TO 3
CONVERSION
(160TH TO 166TH)

Drawing No
3

THE CITY OF REDMOND

INCA ENGINEERS INC.
400 112th Avenue NE
Bellevue, WA 98004
(425) 635-1000