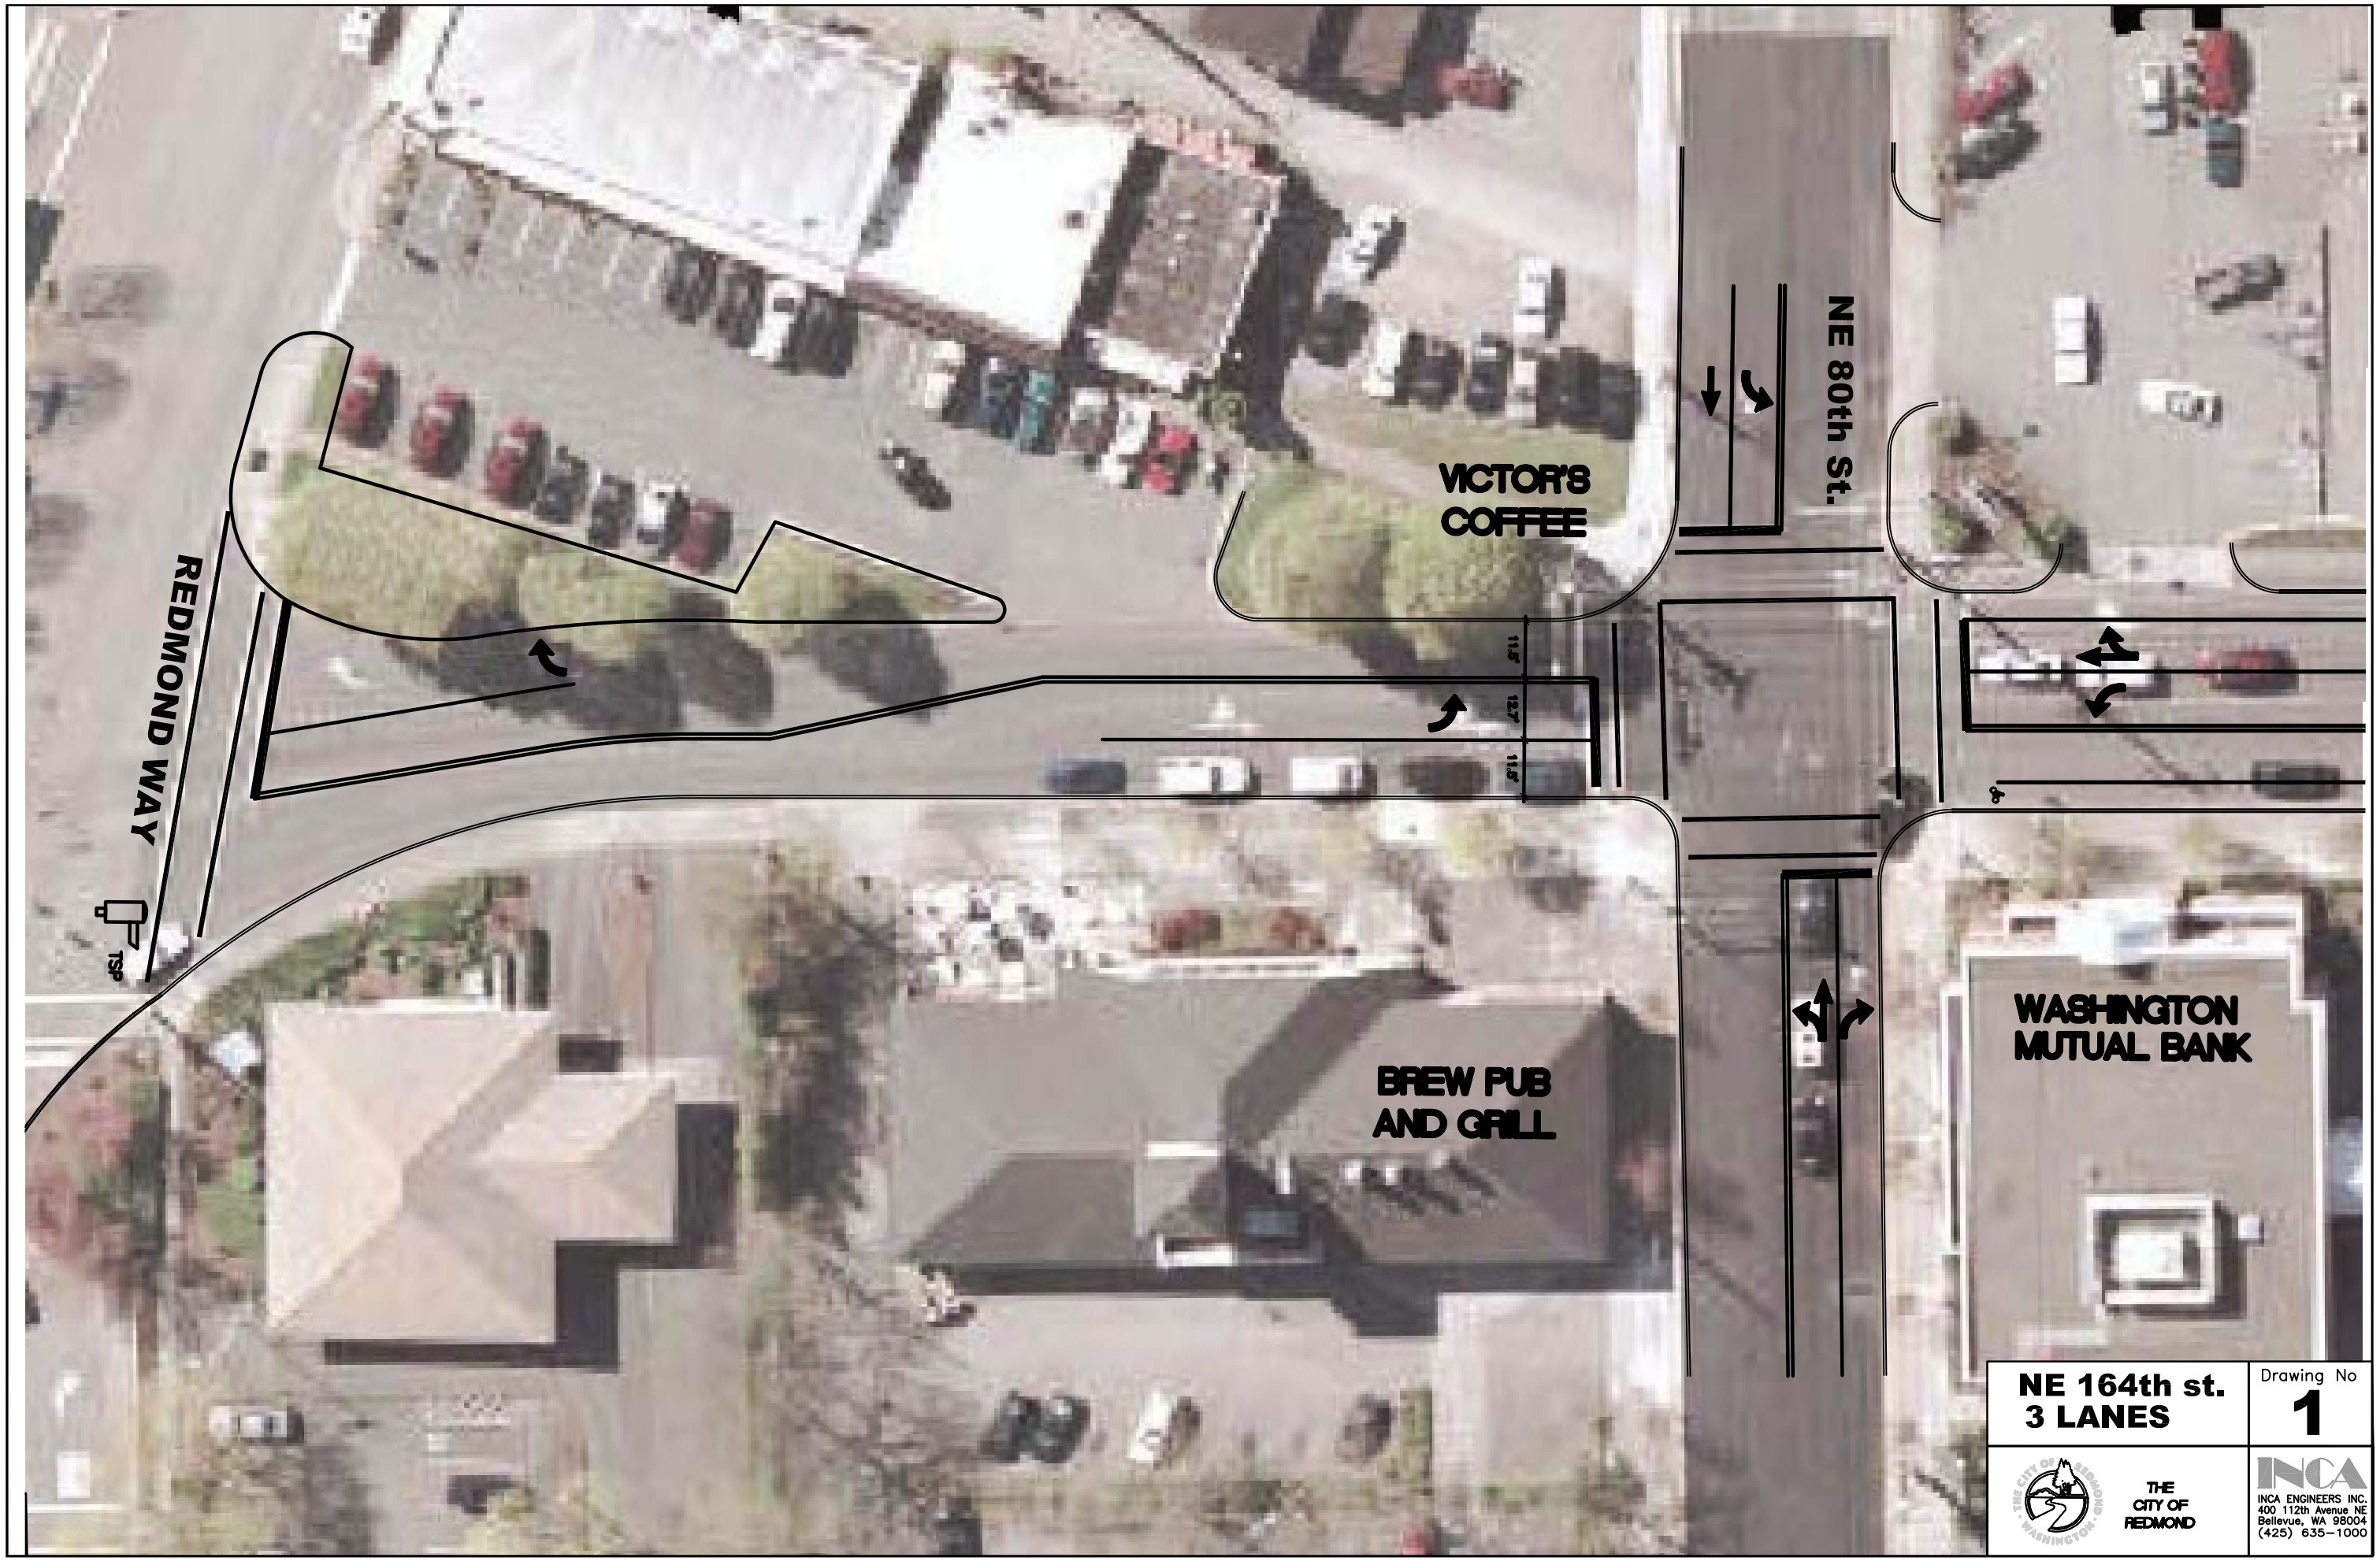
REDMOND WAY
NE 80th St.
VICTOR'S COFFEE
BREW PUB AND GRILL
WASHINGTON MUTUAL BANK
NE 164th st.
3 LANES
Drawing No
1
THE CITY OF REDMOND
INCA
INCA ENGINEERS INC.
400 112th Avenue NE
Bellevue, WA 98004
(425) 635-1000