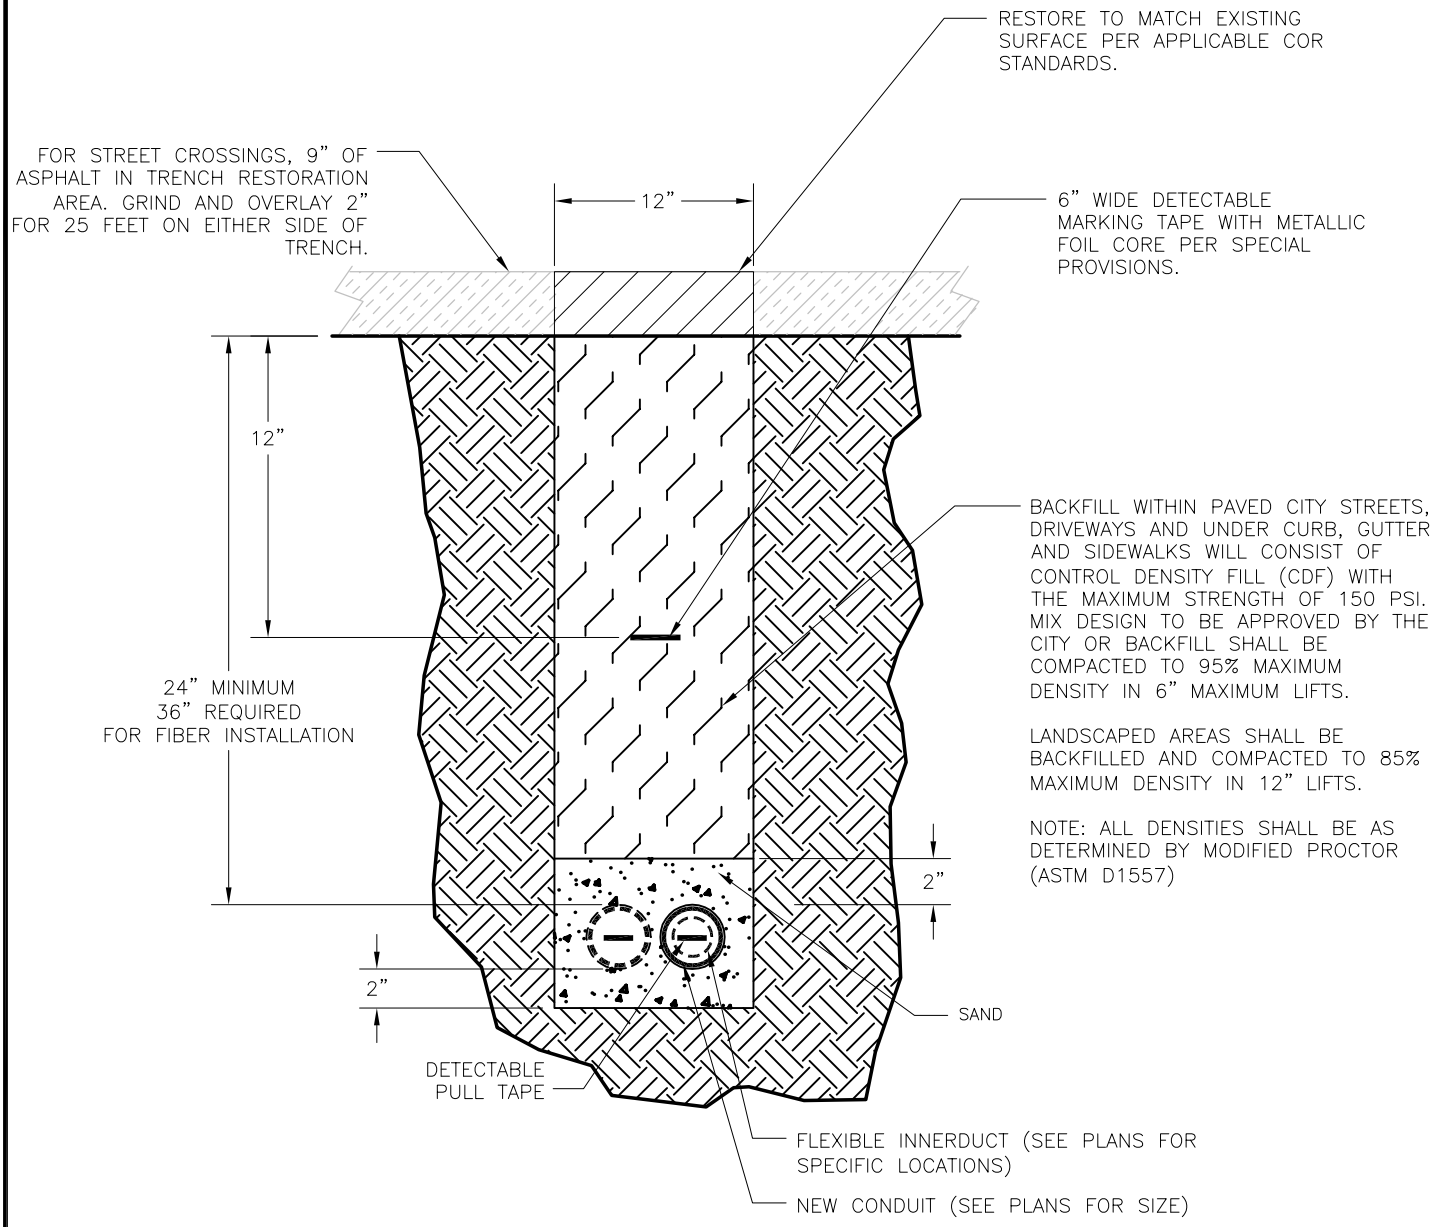

APPROVED: WILLIAM J. CAMPBELL	WILLIAM J. CAMPBELL STATE OF WASHINGTON 14817 REGISTERED PROFESSIONAL ENGINEER EXPIRES: 09-08-2008	CityofRedmond WASHINGTON	STANDARD DETAILS
REV. DATE: JULY 1, 2007			**TRENCH RESTORATION FOR 1 OR 2 CONDUITS**
			FILE SD466 DRAWING NO. **466**