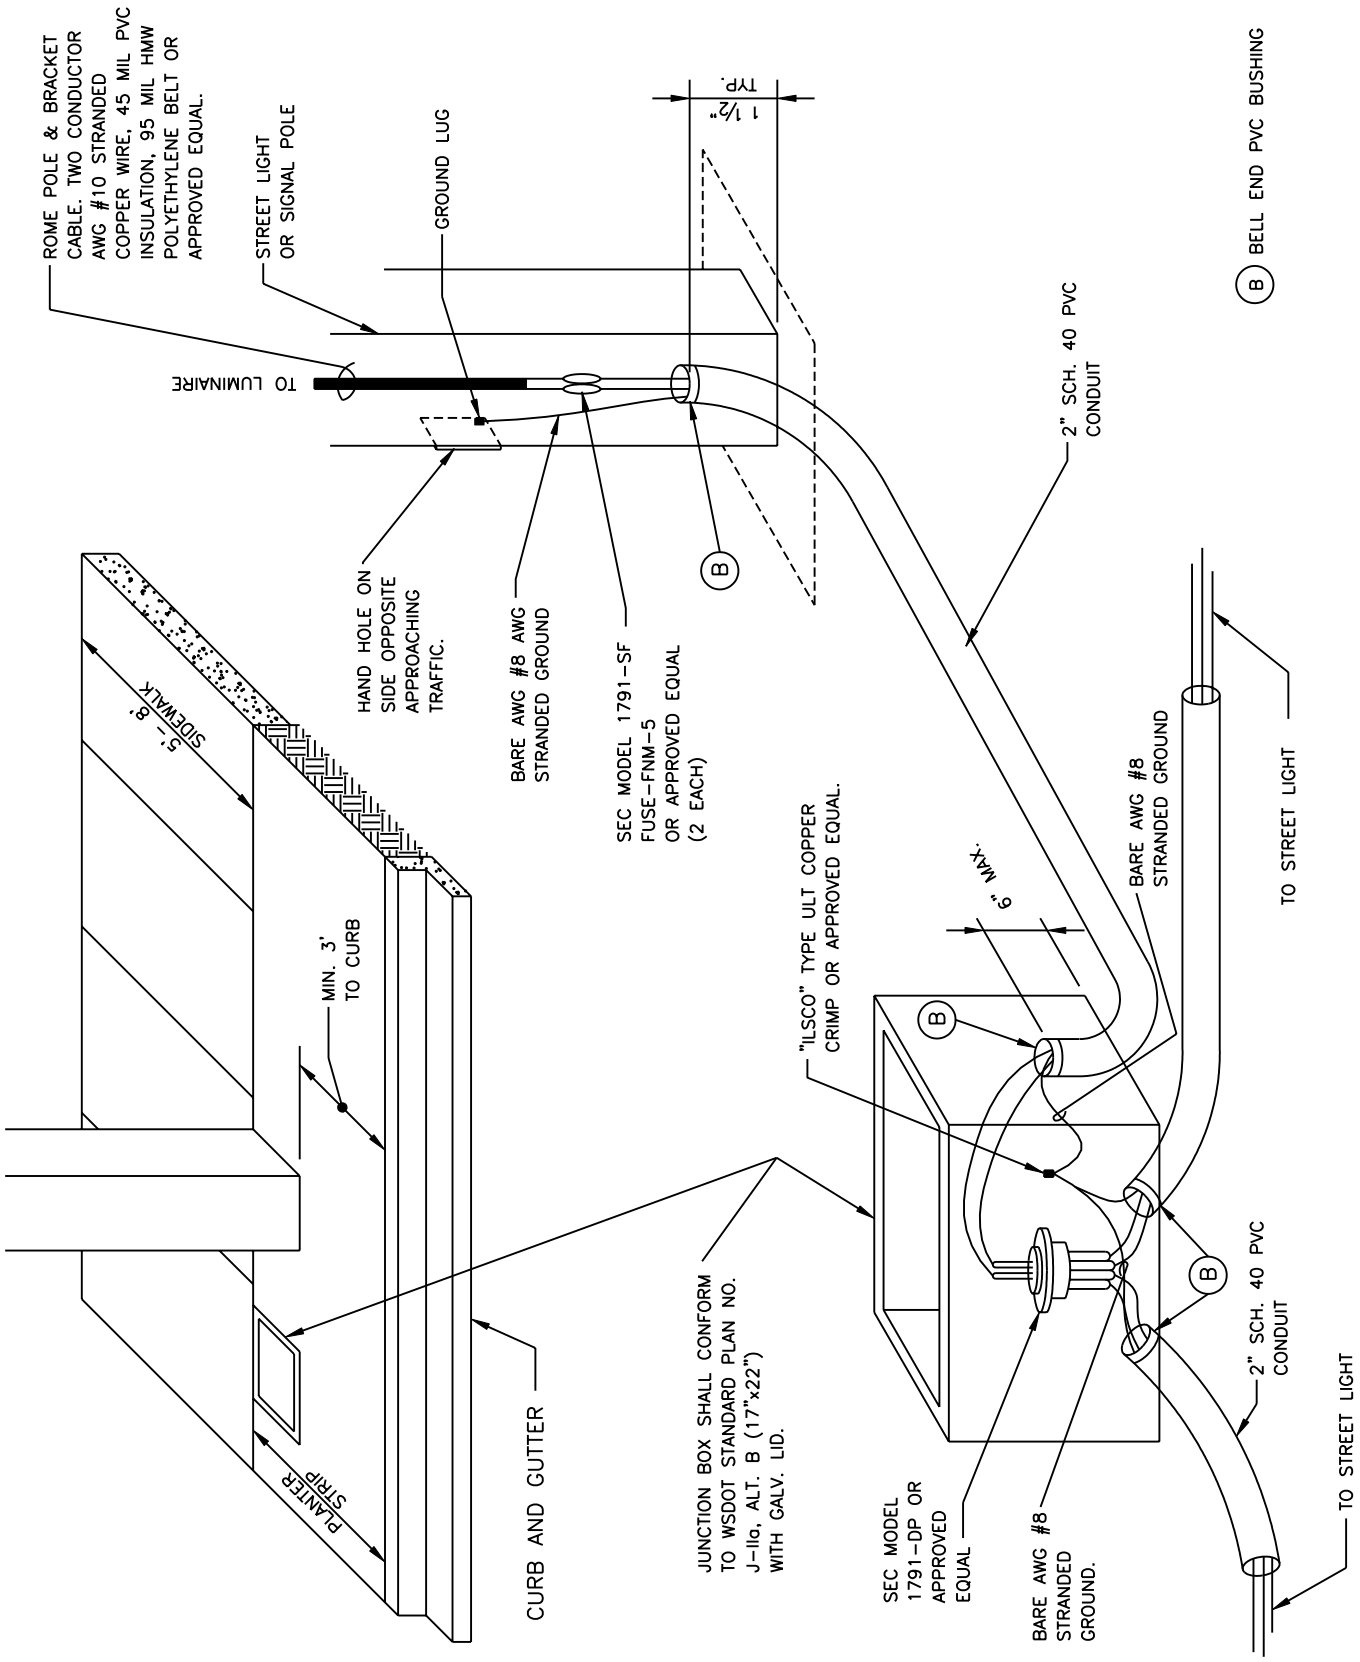

APPROVED: DAVID ALM	WILLIAM J. CAMPBELL STATE OF WASHINGTON 14817 REGISTERED PROFESSIONAL ENGINEER EXPIRES: 09-08-1998	THE CITY OF REDMOND WASHINGTON	STANDARD DETAILS
REV. DATE: AUGUST 31, 2000			**UNIFORM LUMINAIRE WIRING**
TRANSPORTATION DIVISION			FILE SD421.DWG DRAWING NO. **421**