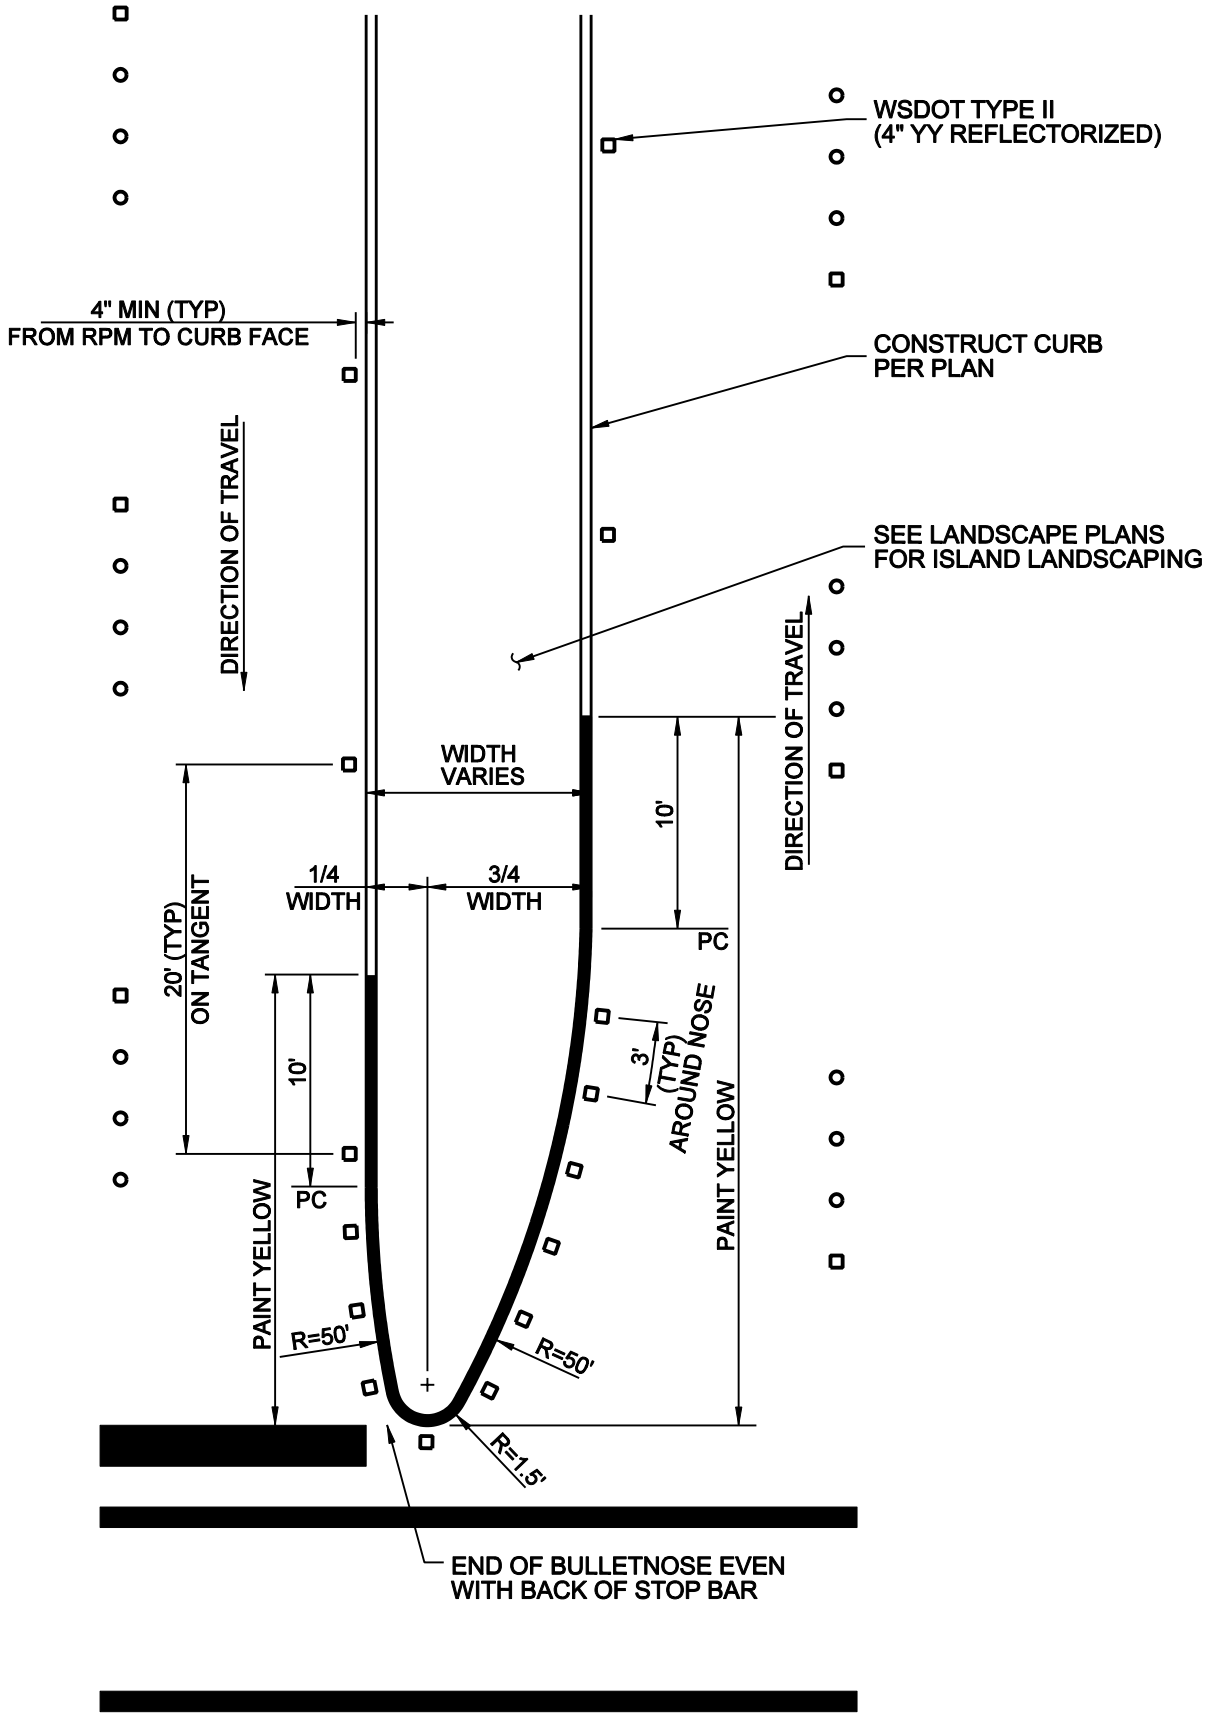

OFFSET BULLETNOSE DETAIL

NO SCALE

APPROVED: DON CAIRNS	WILLIAM J. CAMPBELL, STATE OF WASHINGTON, 14817, REGISTERED PROFESSIONAL ENGINEER, EXPIRES: 09-08-2006	THE CITY OF REDMOND · WASHINGTON	STANDARD DETAILS
REV. DATE: NOVEMBER 01, 2005			OFFSET BULLETNOSE DETAIL
TRANSPORTATION DIVISION			FILE: SD429.DGN · DRAWING NO. 429