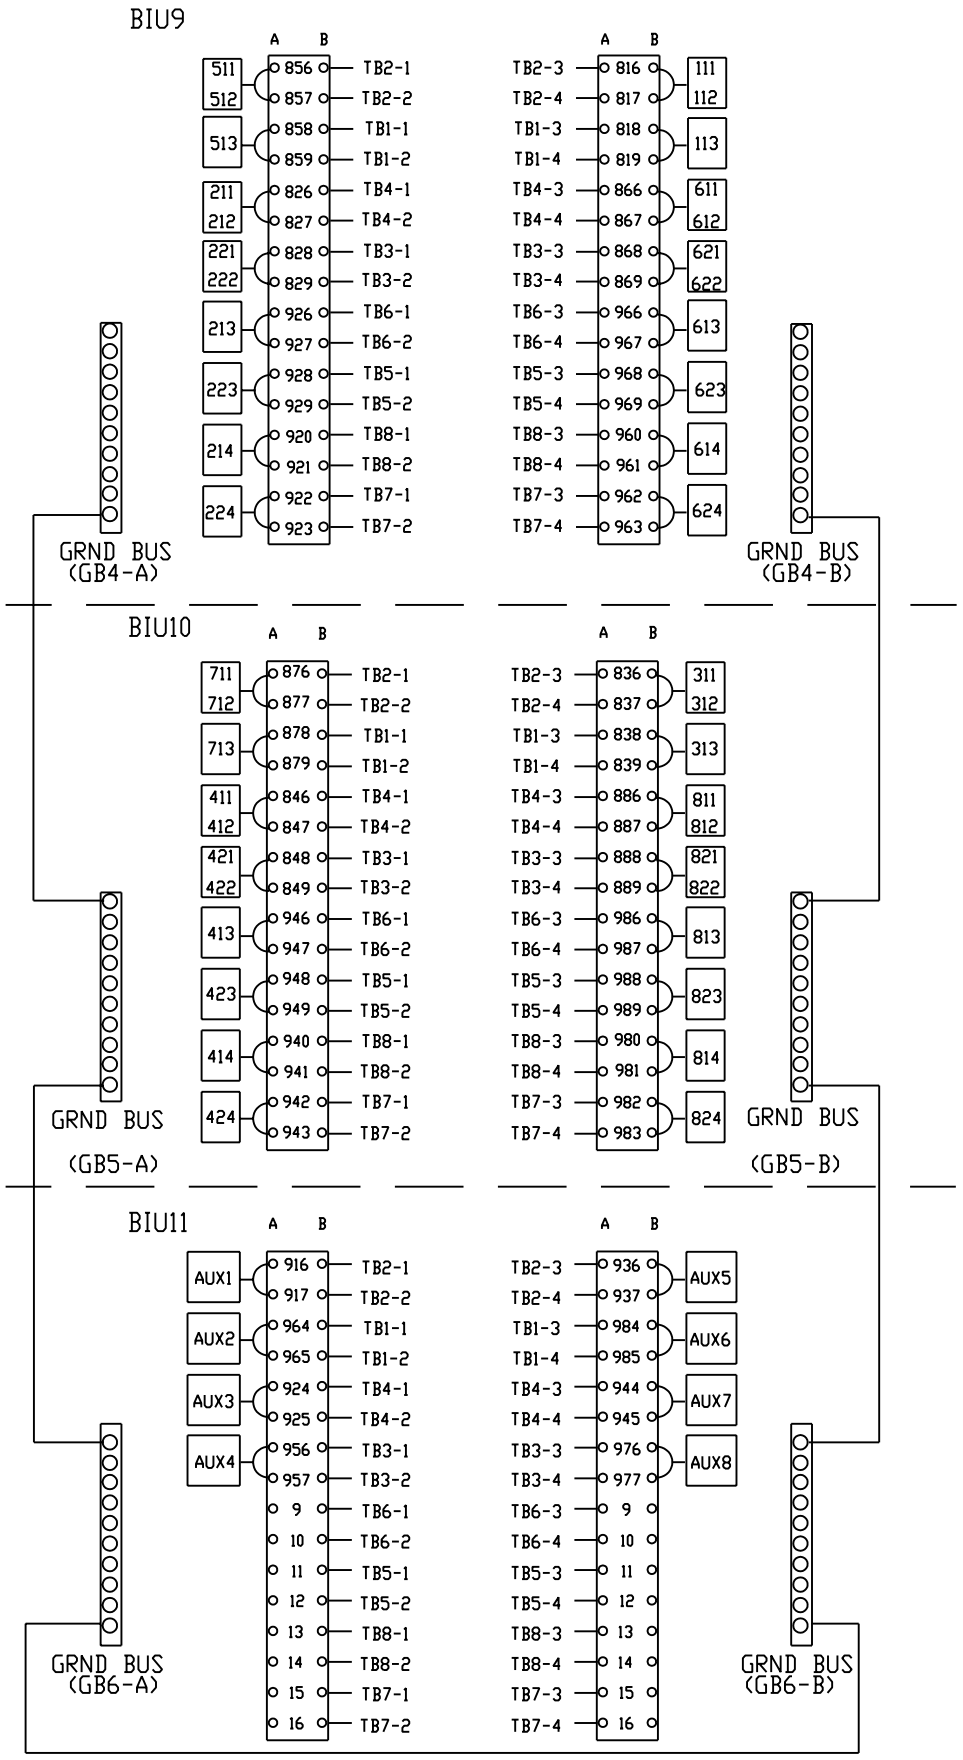

APPROVED: DON CAIRNS	WILLIAM J. CAMPBELL, STATE OF WASHINGTON, 14817, REGISTERED PROFESSIONAL ENGINEER, EXPIRES: 09-08-2006	THE CITY OF REDMOND, WASHINGTON	STANDARD DETAILS
REV. DATE: NOVEMBER 01, 2005			**LOOP TERMINAL STRIP**
TRANSPORTATION DIVISION			FILE: SD458.DGN — DRAWING NO. 458